TLP NO:1107/0095/LP/VMRDA/2020	SHEET NO: 1	DATE: 14-12-2021

Project Title : PLAN SHOWING THE PROPOSED LAYOUT FOR MSME PARK IN Sy.Nos. 198/P, 214/P, 215, 216, 217 & 218/7 OF GURRAMPALEM VILLAGE, PENDURTHI MANDAL, VISAKHAPATNAM DISTRICT LAND BELONGS TO :- APIIC Ltd

AREA STATEMENT	VERSION NO: 1.1/01.107
	VERSION DATE: 23/11/2021
PROJECT DETAIL:	
Region: VISAKHAPATNAM REGION	Plot Use: Industrial
Authority: VISAKHAPATNAM METROPOLITAN REGION DEVELOPMENT AUTHORITY	Land Use Zone: Industrial Use Zone
T.P No.: 1107/0095/LP/VMRDA/2020	Main Abutting Road Width: 24
Application Type: General Proposal	If Plot is abutting to Highway: No
Project Type: Open Layout	Plot No: NA
Nature of Development: New	Survey No.: 198/P,214/P,215,216,217,218/7
Location: GP under VUDA	North: -
SubLocation: NA	South: -
Village Name: Gurrampalem	East: -
Mandal: Pendurthi	West: -
AREA DETAILS:	SQ.MT.
AREA OF PLOT (Minimum)	(A) 160306.84
Deduction for NetPlot Area	
LeftOverOwnerLand Area	261.91
TPR	261.91
NET AREA OF PLOT	(A-Deductions) 160044.73
Deduction for Balance Plot Area	
Amenity Area	8854.61
LeftOverOwnerLand Area	261.91
Total:	9116.51
BALANCE AREA OF PLOT	(A-Deductions) 150190.13
CTP NAME AND SIGNATURE	STRUCTURAL ENG NAME AND SIGNATURE
BUILDER NAME AND SIGNATURE	
Nageswara Rao V	Andhra Pradesh Industrialinfrastructure Corporation Limited - (APIIC)
Zonal Manager APIIC -1	REG/1167/DE/V/0052/2019

Land use analysis/Area distribution (Table 2c)

Land use covered under	Proposed Area in sq. mt.	Proposed Area in sq. yd.	Percentage(%)
Plotted Area	79818.52	95470.36	49.47
LeftOver Owners Land Area	261.91	313.24	0.16
Road Area	50144.70	59972.56	30.33
Amenity	8854.61	8198.54	4.15
Public Open Space	20631.73	24675.34	12.48
Utility Area	2076.21	2483.13	1.26
Parking Area	8517.43	10186.76	5.15
Total net layout	165306.11	197734.45	100.00

Mortgage Area Details

Name	Mortgage Area	
	Resd	Prop
Land Area to Mortgage	115021.93	0.00

General Conditions

No.	General Conditions
1	LTP is responsible for any misrepresentation in above aspects.
2	Spray shall be maintained as per GO.MS.No.275, MA & UD dt. 18-07-2017 in all the road corners.

LAYOUT PLAN
(Scale - 1:1000)

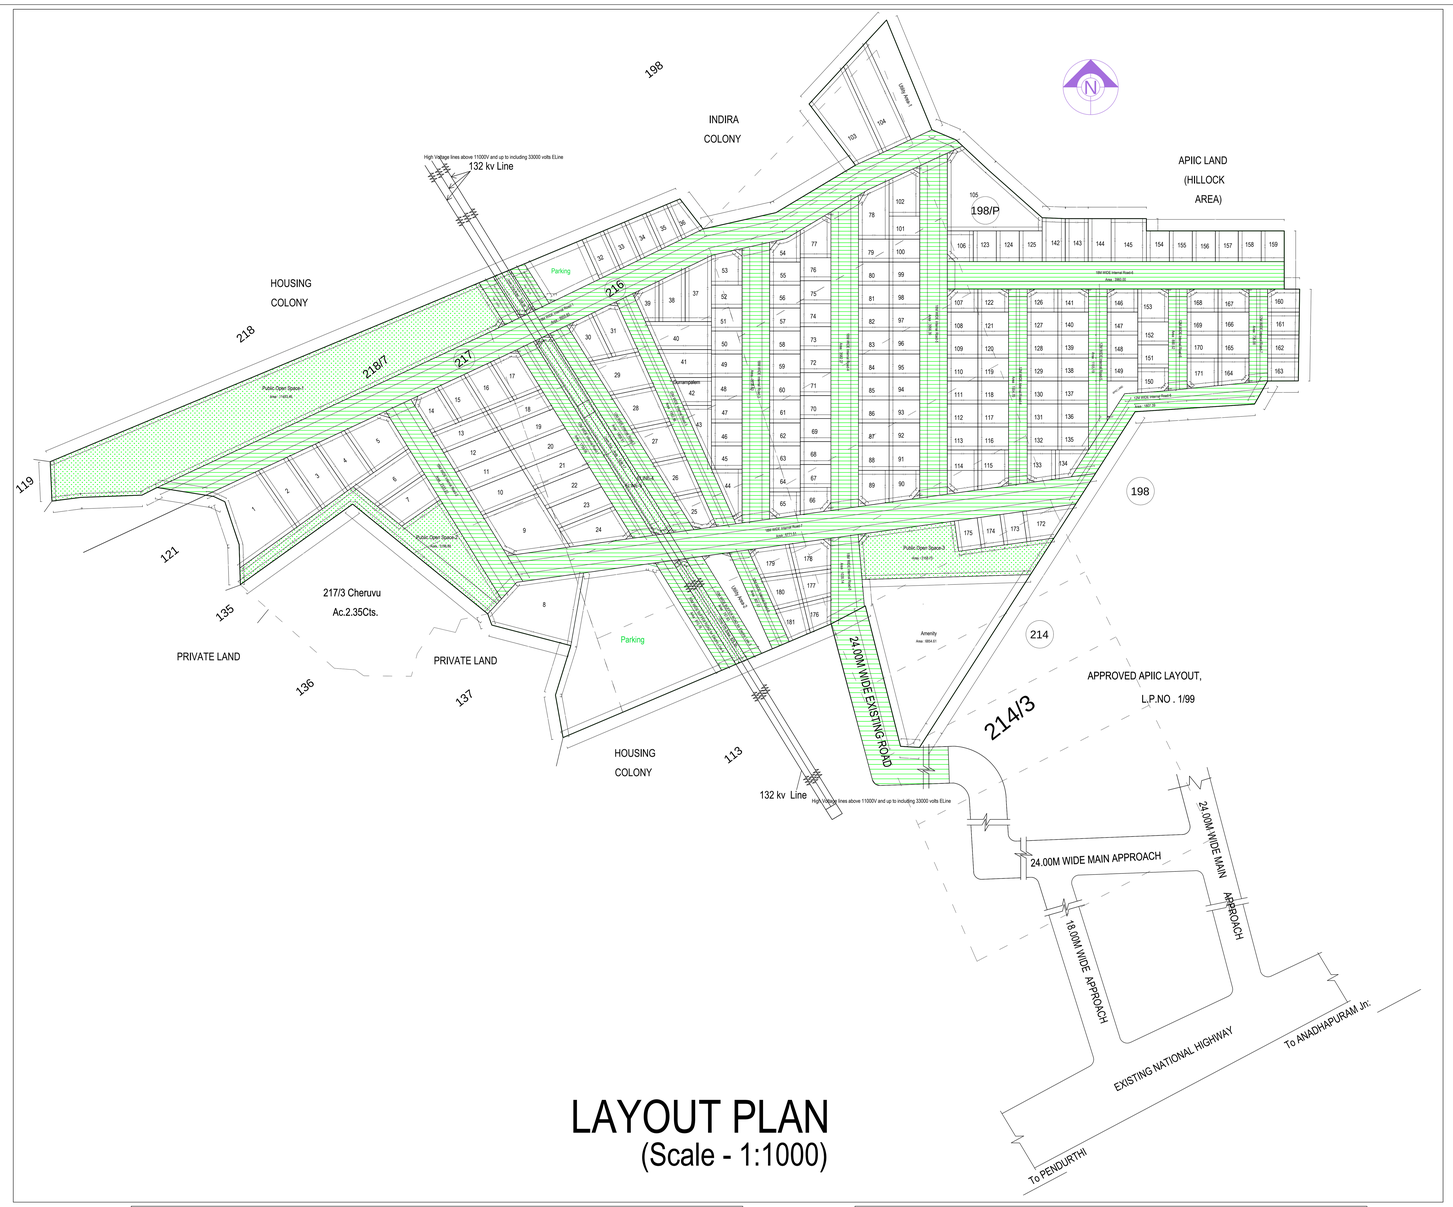

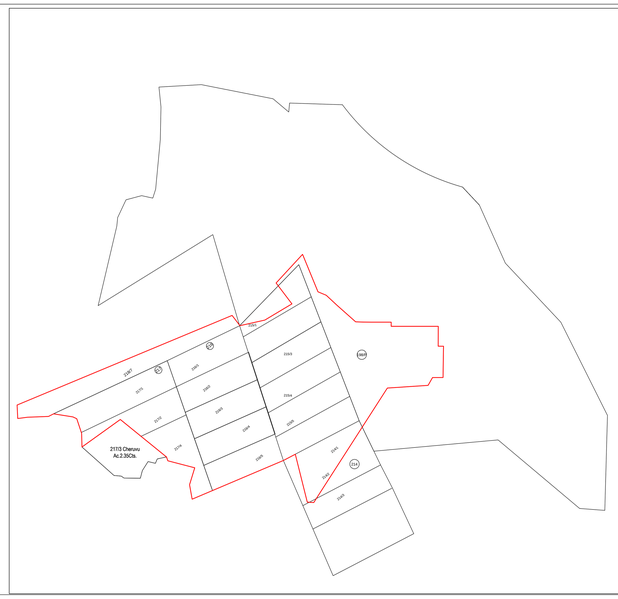

LOCATION PLAN (NTS)

Individual Plot Area

Plot No.	Abutting Road	Plot Area Resd	Plot Area Prop	Plot Width Resd	Plot Width Prop	Plot Depth Resd	Plot Depth Prop	Frontage Resd	Frontage Prop
1	18M WIDE Internal Road-1	300.00	1701.81	15.00	37.90	-	0.00	-	37.90
2	18M WIDE Internal Road-1	300.00	865.36	15.00	20.54	-	0.00	-	20.54
3	18M WIDE Internal Road-1	300.00	788.93	15.00	20.54	-	39.60	-	20.54
4	18M WIDE Internal Road-1	300.00	723.46	15.00	20.80	-	35.73	-	20.80
5	18M WIDE Internal Road-1	300.00	881.72	15.00	24.84	-	31.92	-	24.84
6	18M WIDE Internal Road-1	300.00	796.03	15.00	19.62	-	0.00	-	19.62
7	18M WIDE Internal Road-2	300.00	664.18	15.00	19.62	-	0.00	-	19.62
8	18M WIDE Internal Road-2	300.00	1934.79	15.00	39.96	-	43.69	-	44.04
9	18M WIDE Internal Road-2	300.00	1308.31	15.00	36.43	-	37.26	-	36.00
10	18M WIDE Internal Road-2	300.00	684.00	15.00	18.00	-	0.00	-	18.00
11	18M WIDE Internal Road-2	300.00	570.00	15.00	15.00	-	38.00	-	15.00
12	18M WIDE Internal Road-2	300.00	570.00	15.00	15.00	-	38.00	-	15.00
13	18M WIDE Internal Road-2	300.00	570.00	15.00	15.00	-	38.00	-	15.00
14	18M WIDE Internal Road-1	300.00	489.88	15.00	20.91	-	19.00	-	14.13
15	18M WIDE Internal Road-1	300.00	522.31	15.00	19.13	-	27.14	-	19.13
16	18M WIDE Internal Road-1	300.00	542.32	15.00	19.13	-	28.18	-	19.13
17	18M WIDE Internal Road-1	300.00	555.63	15.00	27.27	-	0.00	-	14.11
18	18M WIDE Internal Road-1	300.00	570.00	15.00	15.00	-	38.00	-	15.00
19	18M WIDE Internal Road-1	300.00	570.00	15.00	15.00	-	38.00	-	15.00
20	18M WIDE Internal Road-1	300.00	570.00	15.00	15.00	-	38.00	-	15.00
21	18M WIDE Internal Road-2	300.00	570.00	15.00	15.00	-	38.00	-	15.00
22	18M WIDE Internal Road-2	300.00	570.00	15.00	15.00	-	38.00	-	15.00
23	18M WIDE Internal Road-2	300.00	570.00	15.00	15.00	-	38.00	-	15.00
24	18M WIDE Internal Road-2	300.00	734.81	15.00	36.62	-	18.91	-	36.62
25	18M WIDE Internal Road-2	300.00	384.41	15.00	22.10	-	16.62	-	5.17
26	18M WIDE Internal Road-3	300.00	492.94	15.00	26.04	-	19.90	-	25.00
27	18M WIDE Internal Road-3	300.00	580.88	15.00	26.04	-	23.45	-	25.00
28	18M WIDE Internal Road-3	300.00	668.81	15.00	26.04	-	27.00	-	25.00
29	18M WIDE Internal Road-3	300.00	756.74	15.00	26.04	-	30.55	-	25.00
30	18M WIDE Internal Road-1	300.00	474.01	15.00	24.75	-	16.34	-	12.90
31	18M WIDE Internal Road-1	300.00	578.52	15.00	32.83	-	17.36	-	12.90
32	18M WIDE Internal Road-1	300.00	410.11	15.00	15.00	-	27.71	-	15.00
33	18M WIDE Internal Road-1	300.00	402.68	15.00	15.00	-	26.89	-	15.00
34	18M WIDE Internal Road-1	300.00	390.34	15.00	15.00	-	26.06	-	15.00
35	18M WIDE Internal Road-1	300.00	379.84	15.00	15.00	-	25.24	-	15.00
36	18M WIDE Internal Road-1	300.00	301.08	15.00	15.00	-	24.42	-	15.00
37	18M WIDE Internal Road-1	300.00	687.31	15.00	17.13	-	43.09	-	19.03
38	18M WIDE Internal Road-1	300.00	525.45	15.00	17.13	-	34.81	-	19.03
39	18M WIDE Internal Road-1	300.00	301.41	15.00	17.00	-	13.62	-	14.03
40	18M WIDE Internal Road-3	300.00	713.92	15.00	18.25	-	43.22	-	20.00
41	18M WIDE Internal Road-3	300.00	564.56	15.00	18.25	-	36.03	-	20.00
42	18M WIDE Internal Road-3	300.00	415.19	15.00	18.25	-	26.84	-	20.00
43	18M WIDE Internal Road-3	300.00	388.12	15.00	17.03	-	45.59	-	45.59
44	18M WIDE Internal Road-3	300.00	408.43	15.00	36.06	-	13.83	-	30.08
45	18M WIDE Internal Road-3	300.00	303.89	15.00	15.20	-	20.00	-	15.20
46	18M WIDE Internal Road-3	300.00	300.00	15.00	15.00	-	20.00	-	15.00
47	18M WIDE Internal Road-3	300.00	300.00	15.00	15.00	-	20.00	-	15.00
48	18M WIDE Internal Road-3	300.00	300.00	15.00	15.00	-	20.00	-	15.00
49	18M WIDE Internal Road-3	300.00	300.00	15.00	15.00	-	20.00	-	15.00
50	18M WIDE Internal Road-3	300.00	300.00	15.00	15.00	-	20.00	-	15.00
51	18M WIDE Internal Road-3	300.00	300.00	15.00	15.00	-	20.00	-	15.00
52	18M WIDE Internal Road-3	300.00	300.00	15.00	15.00	-	20.00	-	15.00
53	18M WIDE Internal Road-3	300.00	420.21	15.00	18.88	-	20.00	-	15.55
54	18M WIDE Internal Road-1	300.00	306.89	15.00	20.00	-	20.81	-	16.76
55	18M WIDE Internal Road-3	300.00	300.00	15.00	15.00	-	20.00	-	15.00
56	18M WIDE Internal Road-3	300.00	300.00	15.00	15.00	-	20.00	-	15.00
57	18M WIDE Internal Road-3	300.00	300.00	15.00	15.00	-	20.00	-	15.00
58	18M WIDE Internal Road-3	300.00	300.00	15.00	15.00	-	20.00	-	15.00
59	18M WIDE Internal Road-3	300.00	300.00	15.00	15.00	-	20.00	-	15.00
60	18M WIDE Internal Road-3	300.00	300.00	15.00	15.00	-	20.00	-	15.00
61	18M WIDE Internal Road-3	300.00	300.00	15.00	15.00	-	20.00	-	15.00
62	18M WIDE Internal Road-3	300.00	300.00	15.00	15.00	-	20.00	-	15.00
63	18M WIDE Internal Road-3	300.00	300.00	15.00	15.00	-	20.00	-	15.00
64	18M WIDE Internal Road-3	300.00	300.00	15.00	15.00	-	20.00	-	15.00
65	18M WIDE Internal Road-3	300.00	300.00	15.00	15.00	-	20.00	-	15.00
66	18M WIDE Internal Road-4	300.00	314.74	15.00	15.19	-	16.17	-	15.19
67	18M WIDE Internal Road-4	300.00	315.45	15.00	10.00	-	20.00	-	10.00
68	18M WIDE Internal Road-4	300.00	300.00	15.00	15.00	-	20.00	-	15.00
69	18M WIDE Internal Road-4	300.00	300.00	15.00	15.00	-	20.00	-	15.00
70	18M WIDE Internal Road-4	300.00	300.00	15.00	15.00	-	20.00	-	15.00
71	18M WIDE Internal Road-4	300.00	300.00	15.00	15.00	-	20.00	-	15.00
72	18M WIDE Internal Road-4	300.00	300.00	15.00	15.00	-	20.00	-	15.00
73	18M WIDE Internal Road-4	300.00	300.00	15.00	15.00	-	20.00	-	15.00
74	18M WIDE Internal Road-4	300.00	300.00	15.00	15.00	-	20.00	-	15.00
75	18M WIDE Internal Road-4	300.00	300.00	15.00	15.00	-	20.00	-	15.00
76	18M WIDE Internal Road-4	300.00	300.00	15.00	15.00	-	20.00	-	15.00
77	18M WIDE Internal Road-4	300.00	467.96	15.00	24.91	-	0.00	-	18.29
78	18M WIDE Internal Road-1	300.00	666.10	15.00	20.00	-	38.81	-	17.44
79	18M WIDE Internal Road-4	300.00	300.00	15.00	15.00	-	20.00	-	15.00
80	18M WIDE Internal Road-4	300.00	300.00	15.00	15.00	-	20.00	-	15.00
81	18M WIDE Internal Road-4	300.00	300.00	15.00	15.00	-	20.00	-	15.00
82	18M WIDE Internal Road-4	300.00	300.00	15.00	15.00	-	20.00	-	15.00
83	18M WIDE Internal Road-4	300.00	300.00	15.00	15.00	-	20.00	-	15.00
84	18M WIDE Internal Road-4	300.00	300.00	15.00	15.00	-	20.00	-	15.00
85	18M WIDE Internal Road-4	300.00	300.00	15.00	15.00	-	20.00	-	15.00
86	18M WIDE Internal Road-4	300.00	300.00	15.00	15.00	-	20.00	-	15.00
87	18M WIDE Internal Road-4	300.00	300.00	15.00	15.00	-	20.00	-	15.00
88	18M WIDE Internal Road-4	300.00	320.00	15.00	16.00	-	20.00	-	16.00
89	18M WIDE Internal Road-4	300.00	432.37	15.00	18.64	-	20.00	-	15.19
90	18M WIDE Internal Road-2	300.00	376.39	15.00	15.19	-	19.98	-	15.19
91	18M WIDE Internal Road-4	300.00	320.00	15.00	16.00	-	20.00	-	16.00
92	18M WIDE Internal Road-3	300.00	300.00	15.00	15.00	-	20.00	-	15.00
93	18M WIDE Internal Road-3	300.00	300.00	15.00	15.00	-	20.00	-	15.00
94	18M WIDE Internal Road-3	300.00	300.00	15.00	15.00	-	20.00	-	15.00
95	18M WIDE Internal Road-3	300.00	300.00	15.00	15.00	-	20.00	-	15.00

Individual Plot Area

Plot No.	Abutting Road	Plot Area Resd	Plot Area Prop	Plot Width Resd	Plot Width Prop	Plot Depth Resd	Plot Depth Prop	Frontage Resd	Frontage Prop
96	18M WIDE Internal Road-3	300.00	300.00	15.00	15.00	-	20.00	-	15.00
97	18M WIDE Internal Road-3	300.00	300.00	15.00	15.00	-	20.00	-	15.00
98	18M WIDE Internal Road-3	300.00	300.00	15.00	15.00	-	20.00	-	15.00
99	18M WIDE Internal Road-3	300.00	300.00	15.00	15.00	-	20.00	-	15.00
100	18M WIDE Internal Road-3	300.00	300.00	15.00	15.00	-	20.00	-	15.00
101	18M WIDE Internal Road-3	300.00	300.00	15.00	15.00	-	20.00	-	15.00
102	18M WIDE Internal Road-3	300.00	553.30	15.00	27.86	-	20.00	-	17.04
103	18M WIDE Internal Road-1	300.00	1437.52	15.00	20.00	-	57.55	-	20.00
104	18M WIDE Internal Road-1	300.00	1316.51	15.00	20.00	-	65.83	-	20.00
105	18M WIDE Internal Road-1	300.00	2171.47	15.00	45.82	-	45.86	-	6.00
106	18M WIDE Internal Road-1	300.00	327.50	15.00	15.00	-	17.00	-	15.00
107	18M WIDE Internal Road-1	300.00	287.50	15.00	15.00	-	15.00	-	10.00
108	18M WIDE Internal Road-1	300.00	300.00	15.00	15.00	-	20.00	-	15.00
109	18M WIDE Internal Road-1	300.00	300.00	15.00	15.00	-	20.00	-	15.00
110	18M WIDE Internal Road-1	300.00	300.00	15.00	15.00	-	20.00	-	15.00
111	18M WIDE Internal Road-1	300.00	300.00	15.00	15.00	-	20.00	-	15.00
112	18M WIDE Internal Road-1	300.00	300.00	15.00	15.00	-	20.00	-	15.00
113	18M WIDE Internal Road-1	300.00	300.00	15.00	15.00	-	20.00	-	15.00
114	18M WIDE Internal Road-1	300.00	537.36	15.00	23.89	-	20.00	-	15.19
115	18M WIDE Internal Road-1	300.00	486.33	15.00	20.29	-	20.00	-	15.19
116	18M WIDE Internal Road-1	300.00	300.00	15.00	15.00	-	20.00	-	15.00
117	18M WIDE Internal Road-1	300.00	300.00	15.00	15.00	-	20.00	-	15.00
118	18M WIDE Internal Road-1	300.00	300.00	15.00	15.00	-	20.00	-	15.00
119	18M WIDE Internal Road-1	300.00	300.00	15.00	15.00	-	20.00	-	15.00
120	18M WIDE Internal Road-1	300.00	300.00	15.00	15.00	-	20.00	-	15.00
121	18M WIDE Internal Road-1	300.00	300.00	15.00	15.00	-	20.00	-	15.00
122	18M WIDE Internal Road-1	300.00	292.50	15.00	15.00	-	15.00	-	15.00
123	18M WIDE Internal Road-1	300.00	300.00	15.00	15.00	-	20.00	-	15.00
124	18M WIDE Internal Road-1	300.00	300.00	15.00	15.00	-	20.00	-	15.00
125	18M WIDE Internal Road-1	300.00	300.00	15.00	15.00	-	20.00	-	15.00
126	18M WIDE Internal Road-1	300.00	292.50	15.00	15.00	-	15.00	-	15.00
127	18M WIDE Internal Road-1	300.00	300.00	15.00	15.00	-	20.00	-	15.00
128	18M WIDE Internal Road-1	300.00	300.00	15.00	15.00	-	20.00	-	15.00
129	18M WIDE Internal Road-1	300.00	300.00	15.00	15.00	-	20.00	-	15.00
130	18M WIDE Internal Road-1	300.00	300.00	15.00	15.00	-	20.00	-	15.00
131	18M WIDE Internal Road-1	300.00	300.00	15.00	15.00	-	20.00	-	15.00
132	18M WIDE Internal Road-1	300.00	300.00	15.00	15.00	-	20.00	-	15.00
133	18M WIDE Internal Road-1	300.00	366.94	15.00	18.58	-	19.43	-	13.61
134	18M WIDE Internal Road-1	300.00	287.10	15.00	20.67	-	0.00	-	10.39
135	18M WIDE Internal Road-1	300.00	300.00	15.00	15.00	-	20.00	-	15.00
136	18M WIDE Internal Road-1	300.00	300.00	15.00	15.00	-	20.00	-	15.00
137	18M WIDE Internal Road-1	300.00	300.00	15.00	15.00	-	0.00	-	15.00
138	18M WIDE Internal Road-1	300.00	300.00	15.00	15.00	-	20.00	-	15.00
139	18M WIDE Internal Road-1	300.00	300.00	15.00	15.00	-	0.00	-	15.00
140	18M WIDE Internal Road-1	300.00	300.00	15.00	15.00	-	0.00	-	15.00
141	18M WIDE Internal Road-1	300.00	292.50	15.00	15.00	-	0.00	-	15.00
142	18M WIDE Internal Road-4	300.00	424.80	15.00	15.00	-	28.32	-	15.00
143	18M WIDE Internal Road-4	300.00	420.20	15.00	15.00	-	28.01	-	15.00
144	18M WIDE Internal Road-4	300.00	420.00	15.00	15.00	-	28.00	-	15.00
145	18M WIDE Internal Road-4	300.00	644.02	15.00	23.00	-	28.00	-	23.00
146	18M WIDE Internal Road-6	300.00	292.50	15.00	15.00	-	15.00	-	15.00
147	18M WIDE Internal Road-6	300.00	300.00	15.00	15.00	-	20.00	-	15.00
148	18M WIDE Internal Road-6	300.00	300.00	15.00	15.00	-	20.00	-	15.00
149	18M WIDE Internal Road-6	300.00	300.00	15.00	15.00	-	20.00	-	15.00
150	18M WIDE Internal Road-6	300.00	307.89	15.00	31.03	-	15.32	-	17.06
151	18M WIDE Internal Road-6	300.00	300.00	15.00	15.00	-	20.00	-	15.00
152	18M WIDE Internal Road-6	300.00	300.00	15.00	15.00	-	20.00	-	15.00
153	18M WIDE Internal Road-6	300.00	421.14	15.00	18.43	-	20.00	-	15.00
154	18M WIDE Internal Road-6	300.00	300.00	15.00	15.00	-	20.00	-	15.00
155	18M WIDE Internal Road-6	300.00	300.00	15.00	15.00	-	20.00	-	15.00
156	18M WIDE Internal Road-6	300.00	300.00	15.00	15.00	-	20.00	-	15.00
157	18M WIDE Internal Road-6	300.00	300.00	15.00	15.00	-	20.00	-	15.00
158	18M WIDE Internal Road-6	300.00	300.00	15.00	15.00	-	20.00	-	15.00
159	18M WIDE Internal Road-6	300.00	300.00	15.00	15.00	-	20.00	-	15.00
160	18M WIDE Internal Road-6	300.00	304.20	15.00	11.99	-	20.77	-	5.81
161	18M WIDE Internal Road-7	300.00	308.40	15.00	15.00	-	20.56	-	15.00
162	18M WIDE Internal Road-6	300.00	300.07	15.00	15.00	-	20.54	-	15.00
163	18M WIDE Internal Road-6	300.00	301.16	15.00	14.78	-	20.11	-	15.00
164	18M WIDE Internal Road-6	300.00	338.82	15.00	17.30	-	17.23	-	17.30
165	18M WIDE Internal Road-7	300.00	303.00	15.00	15.00	-	20.20	-	15.00
166	18M WIDE Internal Road-7	300.00	303.00	15.00	15.00	-	20.20	-	15.00
167	18M WIDE Internal Road-7	300.00	295.50	15.00	15.20	-	15.00	-	15.20
168	18M WIDE Internal Road-6	300.00	295.50	15.00	15.20	-	15.00	-	15.20
169	18M WIDE Internal Road-6	300.00	303.00	15.00	15.00	-	20.20	-	15.00
170	18M WIDE Internal Road-6	300.00	303.00	15.00	15.00	-	20.20	-	15.00
171	18M WIDE Internal Road-6	300.00	379.42	15.00	17.30	-	18.95	-	17.30
172	18M WIDE Internal Road-7	300.00	529.31	15.00	35.56	-	20.00	-	35.56
173	18M WIDE Internal Road-7	300.00	300.00	15.00	15.00	-	20.00	-	15.00
174	18M WIDE Internal Road-7	300.00	300.00	15.00	15.00	-	20.00	-	15.00
175	18M WIDE Internal Road-7	300.00	300.00	15.00	15.00	-	20.00	-	15.00
176	18M WIDE Internal Road-6	300.00	304.96	15.00	18.00	-	16.93	-	18.00
177	18M WIDE Internal Road-6	300.00	388.14	15.00	17.94	-	21.27	-	17.94
178	18M WIDE Internal Road-6	300.00	485.56	15.00	22.61	-	19.69	-	22.61
179	18M WIDE Internal Road-7	300.00	482.16	15.00	21.95	-	19.91	-	21.95
180	18M WIDE Internal Road-6	300.00	440.76	15.00	22.71	-	21.38	-	22.71
181	18M WIDE Internal Road-6	300.00	397.93	15.00	22.70	-	17.14	-	22.70

COLOR INDEX	
Plot / Site lines	
Existing street / road	
Proposed work including services	
Existing construction proposed to be demolished	
Existing structure to be retained	
Work in progress duly sanctioned	
Open Space	
Drainage and Sewerage work	
Water Supply work	
Deviations	
Recreation ground	

This is system generated report and does not require any signature.For further confirmation you can access the department website www.aptcpms.ap.gov.in with file number.
Accuracy of Scrutiny Report and Drawing is subject to accuracy of end-user provided data, 3rd party software/hardware/services, etc. We are not liable for any damages which may arise from use, or inability to use the Application.