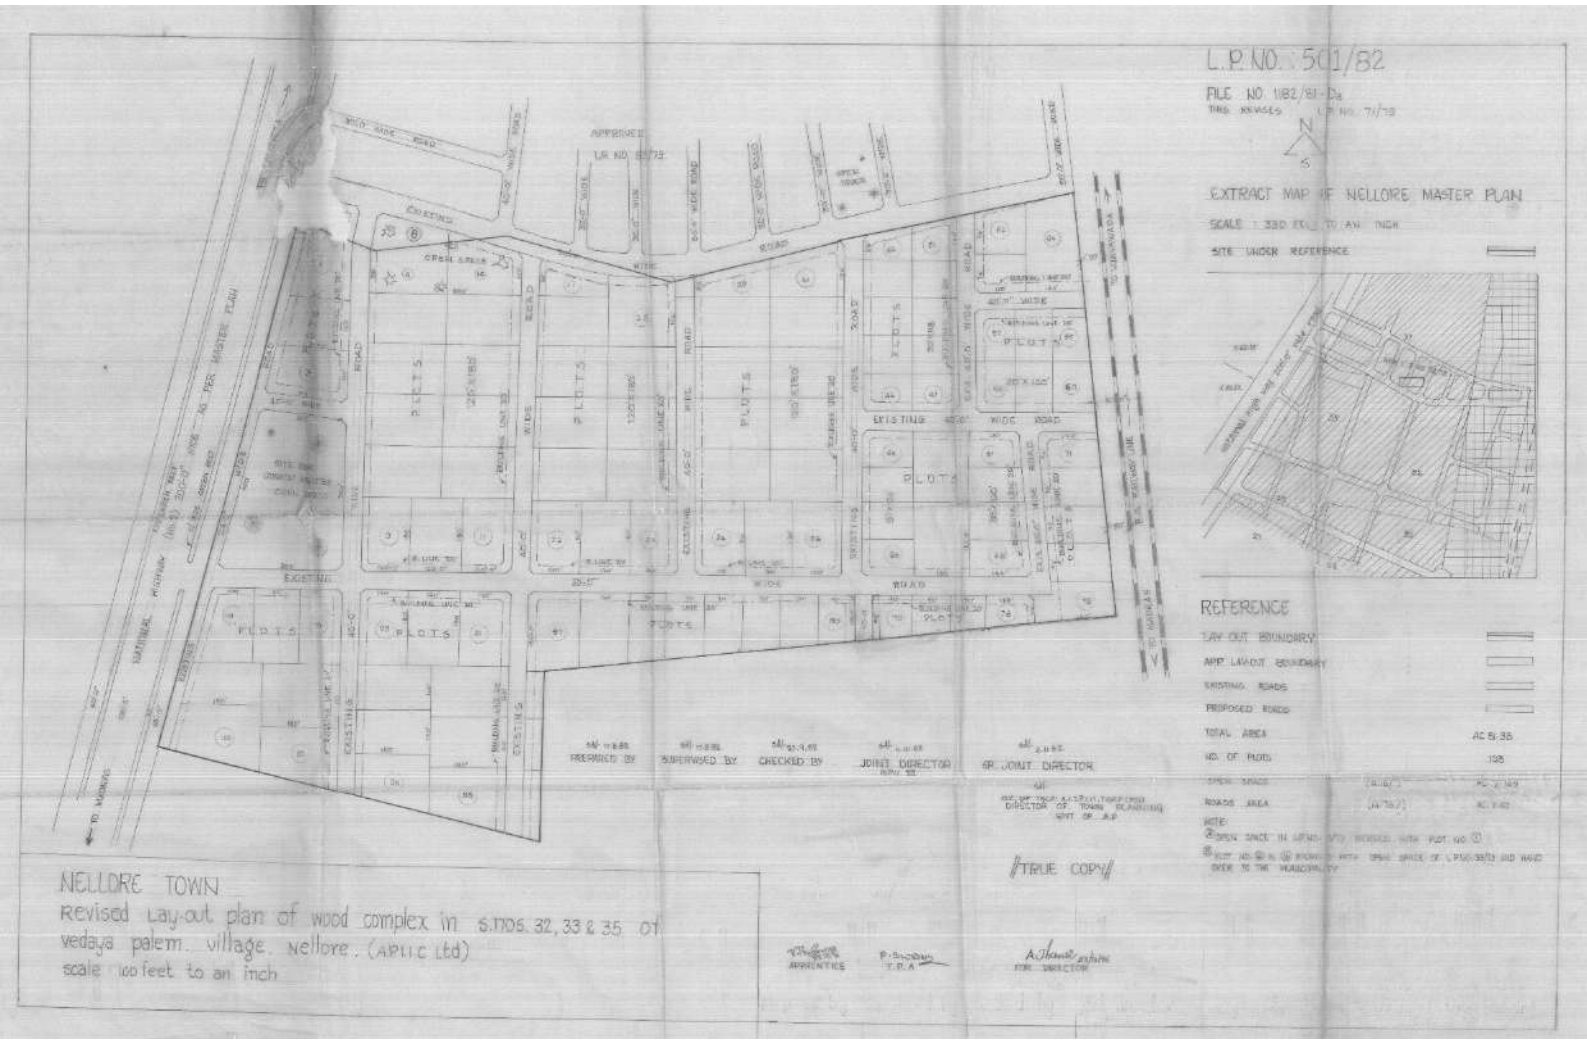
L.P. NO. 501/82
FILE NO. 1182/81-Da
THIS REVISES L.P. NO. 71/79
EXTRACT MAP OF NELLORE MASTER PLAN
SCALE : 330 FEET TO AN INCH
SITE UNDER REFERENCE
REFERENCE
LAY OUT BOUNDARY
APP. LAY-OUT BOUNDARY
EXISTING ROADS
PROPOSED ROADS
TOTAL AREA
NO. OF PLOTS
OPEN SPACE
ROADS AREA
NOTE:
PREPARED BY
SUPERVISED BY
CHECKED BY
JOINT DIRECTOR
SR. JOINT DIRECTOR
APPROVED
EXISTING
WIDE ROAD
PLOTS
NATIONAL HIGHWAY
TO MADRAS
TO VIJAYAWADA
NELLORE TOWN
Revised Lay-out plan of wood complex in S.NOS. 32, 33 & 35 of
vedaya palem. village. Nellore. (APIIC Ltd)
scale 100 feet to an inch
//TRUE COPY//
APPRENTICE
FOR DIRECTOR