AREA ANALYSIS OF MSME AMANCHARLA PHASE-I

TOTAL LAYOUT AREA (100.00%)	: Ac 29.62 Cents
Open Space (10.03 %)	: Ac 2.97 Cents
Common Utiliity & Sub Station (01.01%)	: Ac 0.30 Cents
Common Amenity (5.98%)	: Ac 1.77 Cents
Parking (5.03%)	: Ac 1.49 Cents
Plotted Area (48.45%)	:Ac 14.35 Cents
Roads Area (21.67 %)	:Ac 6.42 Cents
FLATTED FACTORY SHEDS (07.83%)	:Ac 2.32 Cents
Total No of Plots	: 147 Nos

MSME AMANCHARLA PHASE-1

LAYOUT APPROVED BY VC & MD VIDE E OFFICE FILE NO: 2625802 NOTE #6,Dt:16.01.2025

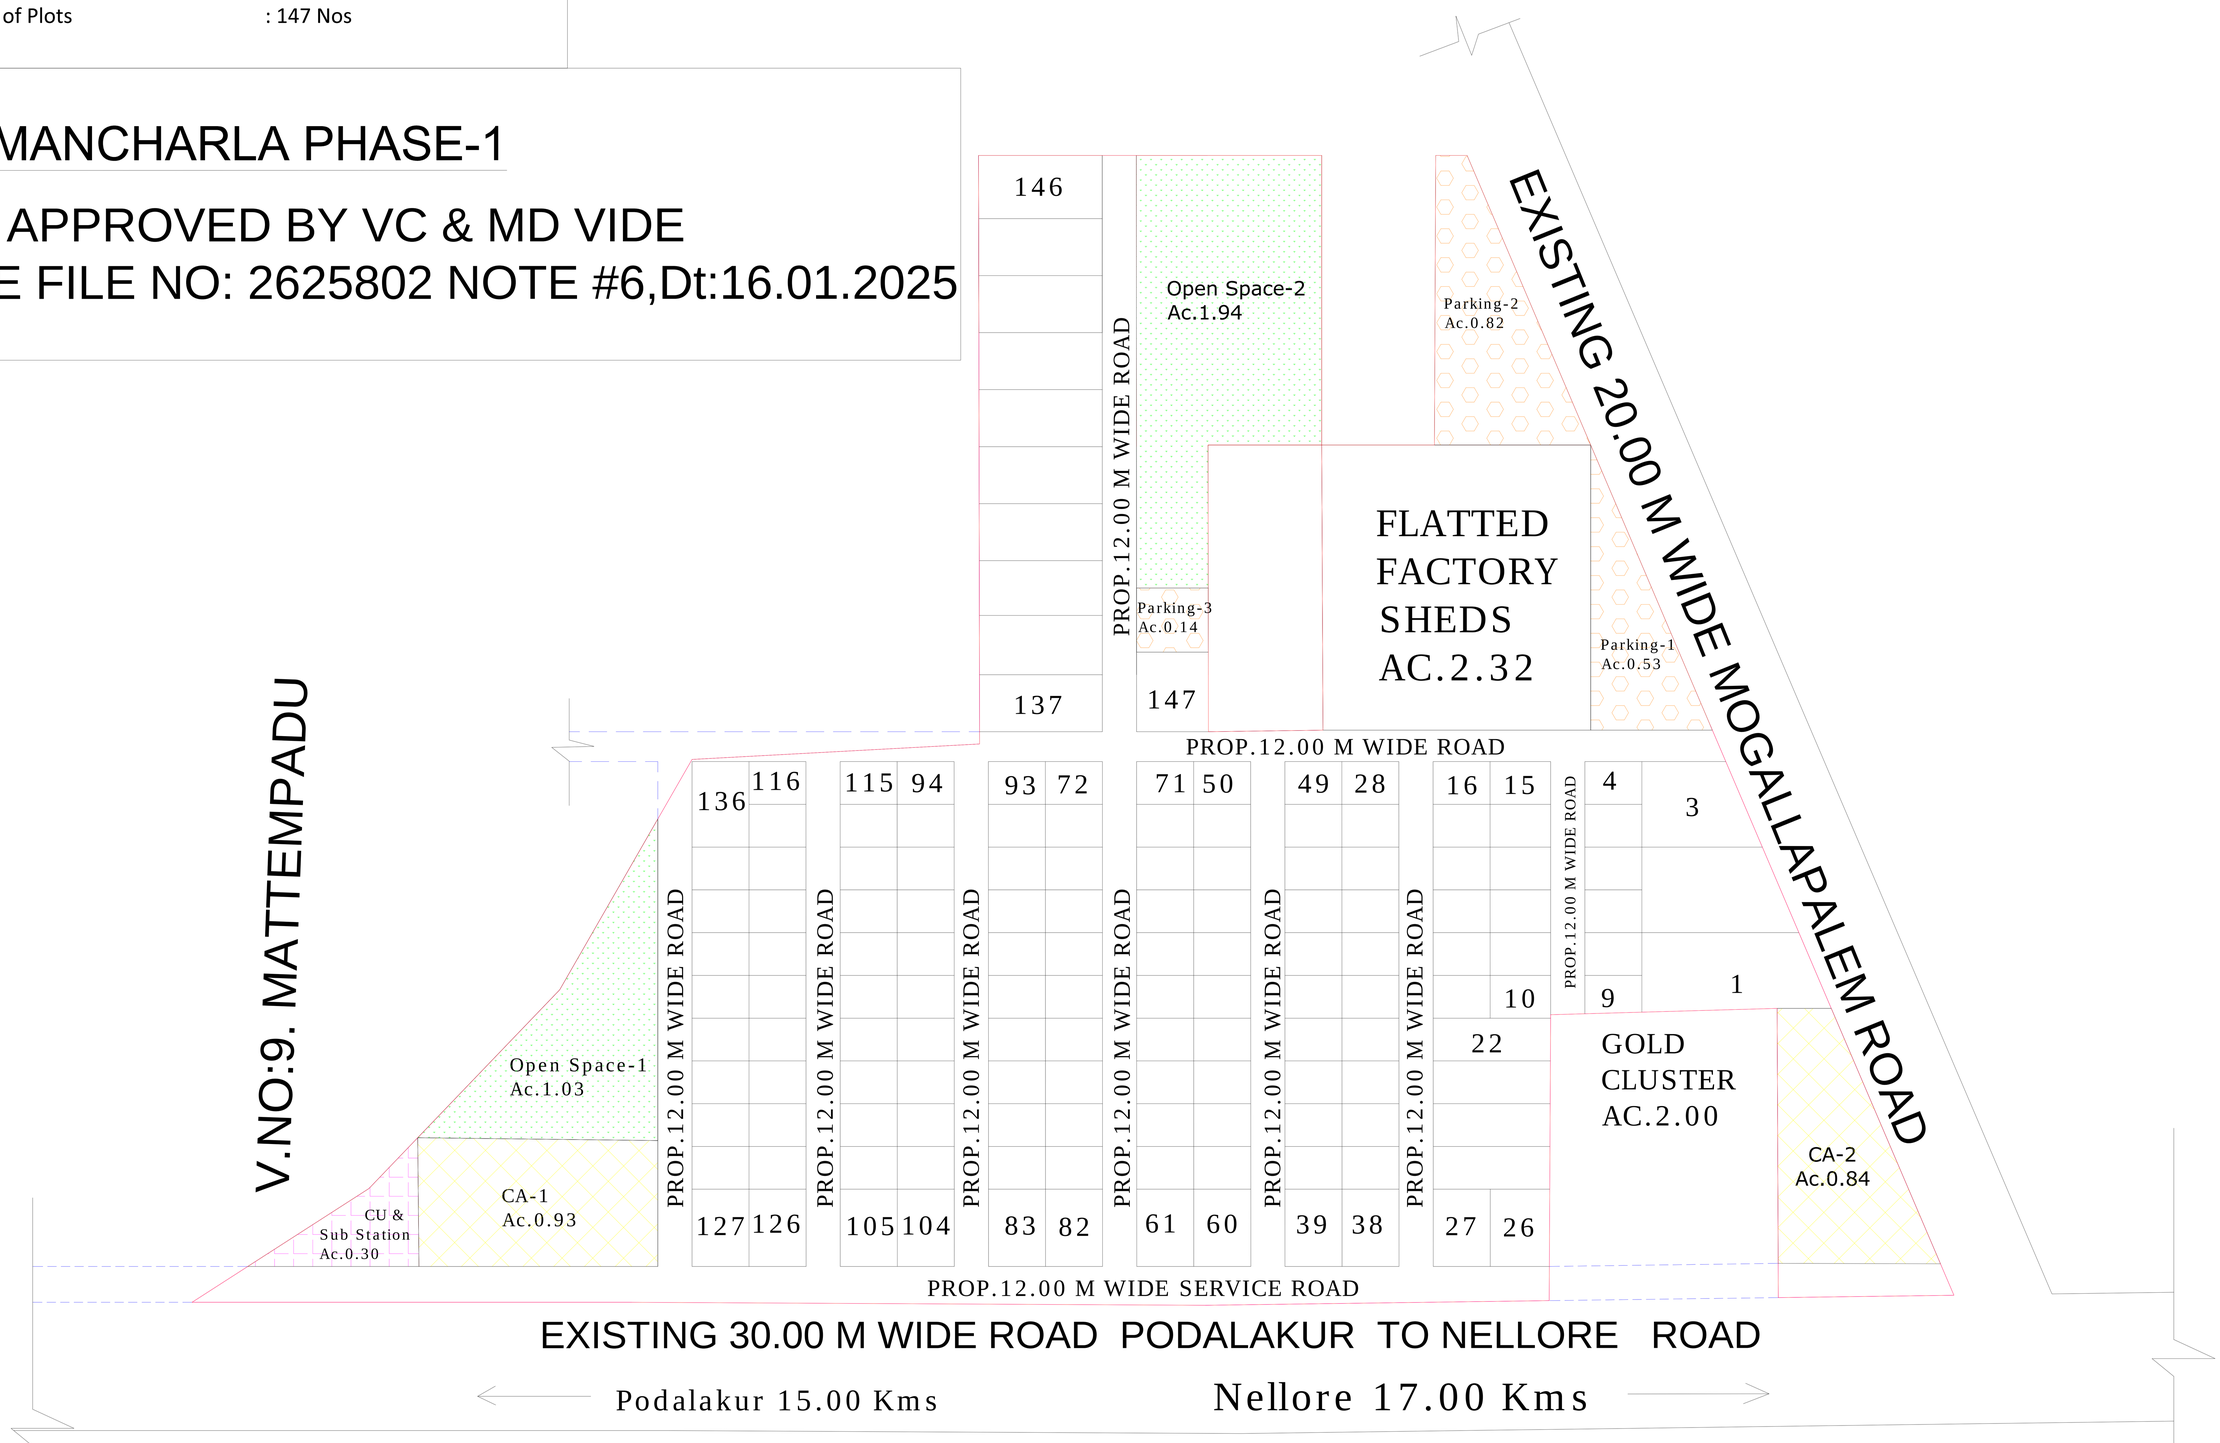

APIIC LIMITED.MANGALAGIRI

PROPOSED LAYOUT PLAN FOR MSME-AMANCHERLA-PHASE-1 , AMANCHERLA (V), NELLORE MANDAL, SPSR DISTRICT.