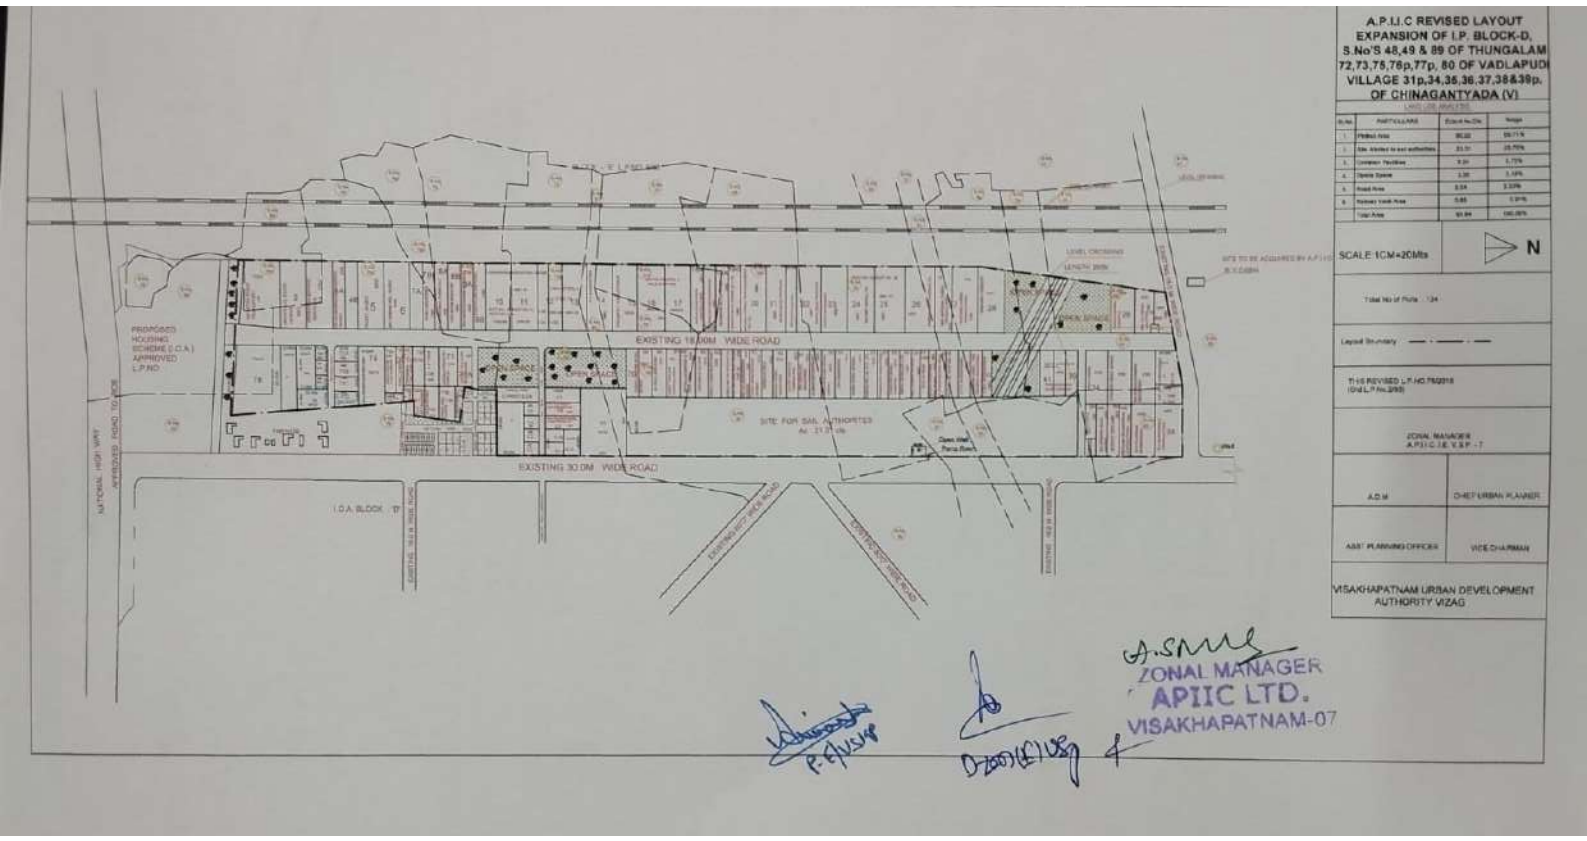
A.P.I.I.C REVISED LAYOUT
EXPANSION OF I.P. BLOCK-D,
S.No'S 48,49 & 89 OF THUNGALAM
72,73,75,76p,77p, 80 OF VADLAPUDI
VILLAGE 31p,34,35,36,37,38&39p,
OF CHINAGANTYADA (V)
SCALE 1CM=20Mts
N
Total No of Plots : 134
Layout Boundary
THIS REVISED L.P.NO.76/2018
ZONAL MANAGER
A.P.I.I.C.I.E. V.S.P. - 7
A.D.M
CHIEF URBAN PLANNER
ASST PLANNING OFFICER
VICE CHAIRMAN
VISAKHAPATNAM URBAN DEVELOPMENT
AUTHORITY VIZAG
EXISTING 18.00M WIDE ROAD
EXISTING 30.0M WIDE ROAD
SITE FOR SAIL AUTHORITIES
PROPOSED HOUSING SCHEME (I.O.A.) APPROVED L.P.NO
I.O.A. BLOCK 'D'
AUTIONAL HIGH WAY
APPROVED ROAD TO WIDE
ZONAL MANAGER
APIIC LTD.
VISAKHAPATNAM-07