C.RO 5132/2020/A

REF NO.ZO-HDP/HDP-ASP-SL.PERMISSION/JT.ZO-16/2020 OF ZONAL MANAGER, APIIC LTD,KADAPA.

T.L.P. 15 / 2021 / A

(Case REVISED FROM L.P.NO.7/2019)

N

MASTER PLAN EXTRACT OF KADAPA TOWN

SITE U/R

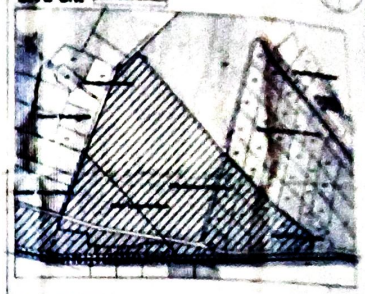

REFERENCE

LAY OUT BOUNDARY	
EXISITING ROADS	
OPEN SPACE	
WATER BODY	
RAILWAY LINE BUFFER	
WATER BODY BUFFER	

TOTAL AREA	AC. 424.06	
OPEN SPACE	AC. 42.40	(10.00%)
ROADS AREA	AC. 71.37	(16.83%)
NO OF PLOTS (Incl.Bl.Numbers)	231 Nos	

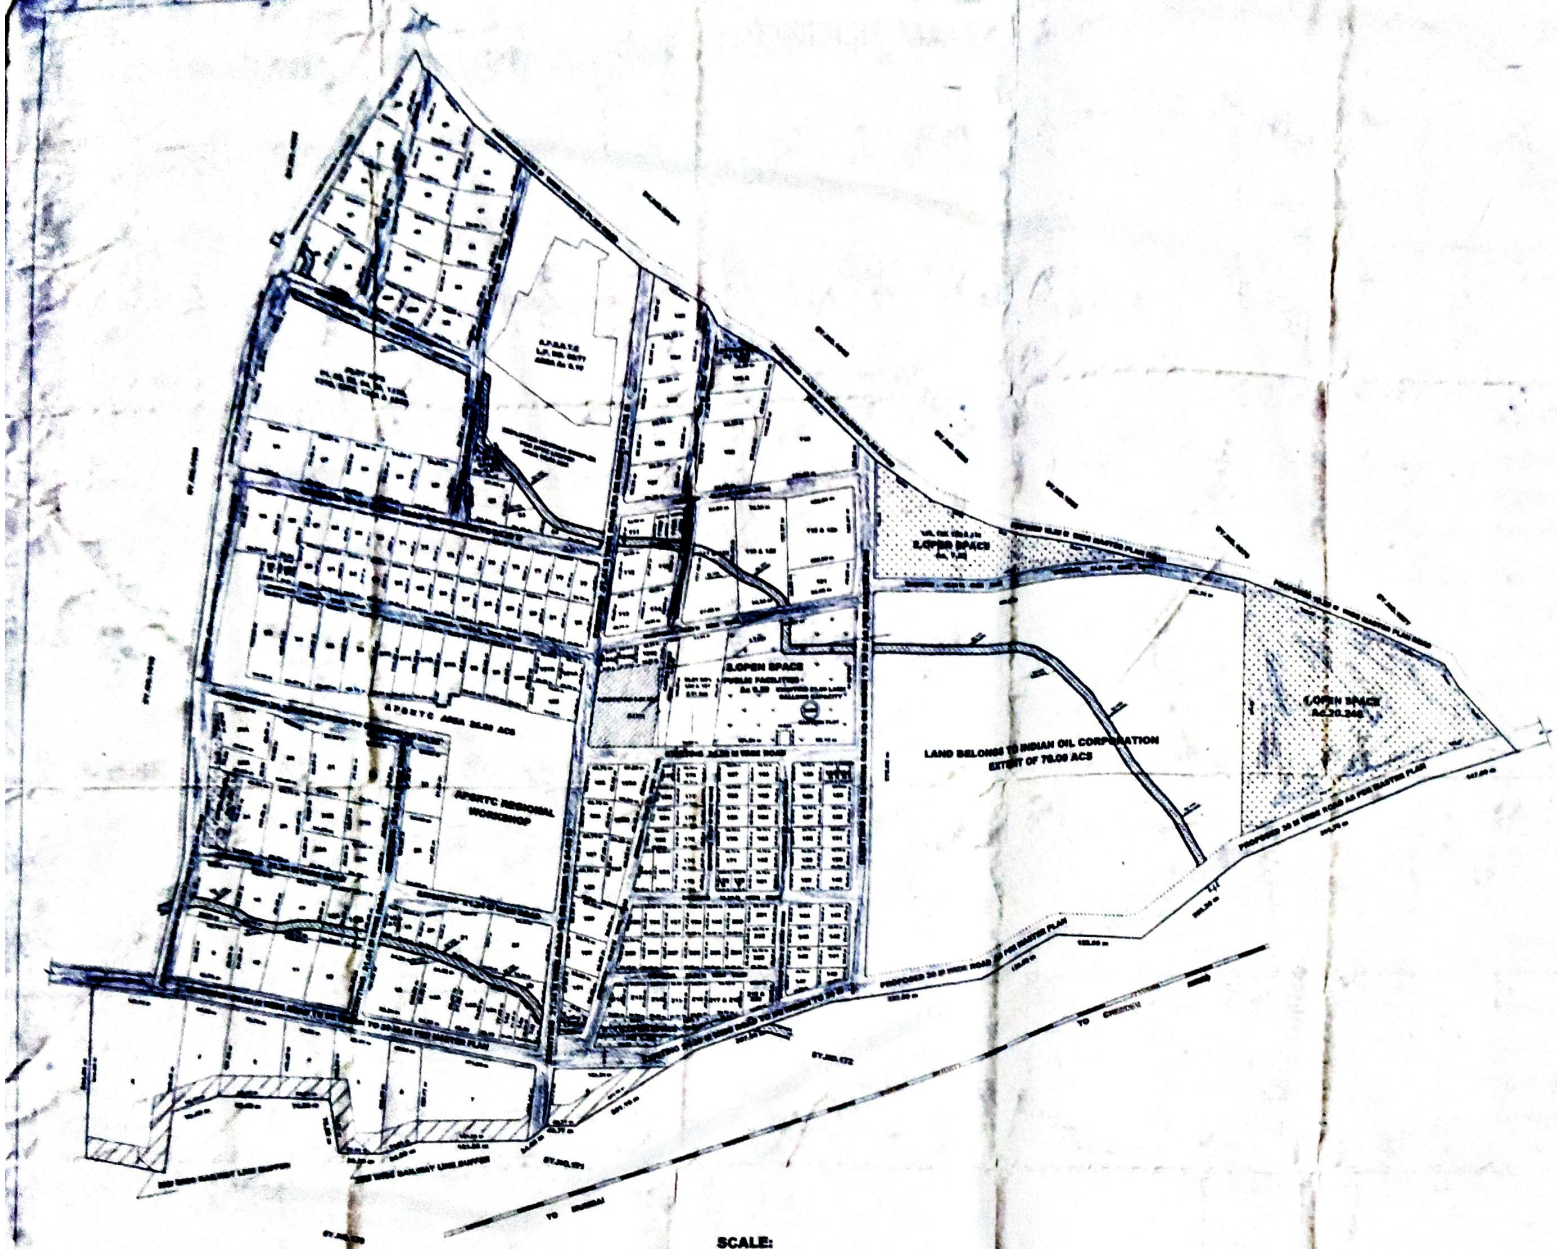

SCALE:

KADAPA - APIIC

REVISED LAY OUT PLAN IN SURVEY NO. 88 & 141 OF PUTLAMPALLI (V) & KADAPA MANDAL,

SURVEY NO. 1043/2, 1049/5, 1050, 1051/1-4, 1052-1A, 2A, 3A, 1053 - 1A, 2A, 3A,

1064 - 1 TO 3, 1065 - 4, 1065/5, 1066 - 1 TO 4, 1067 - 1A TO 5A, 1068 - 1A TO 3A,

1069, 1070 - 4, 1077 - 3 & 1078 OF CHINNACHOWK (V) & KADAPA (M), KADAPA DISTRICT.

SCALE: 1: 2500

ADM 26/10/2021

T.P.A

ADTP

DDTP(FAC) 14/06/2021

DIRECTOR OF TOWN AND COUNTRY PLANNING
GOVT. OF ANDHRA PRADESH, MANGALAGIRI.

ZONAL MANAGER
A.P.I.I.C Ltd., KADAPA.