L . P. NO. 69/2000

C.NO. 14981 /91/ R1

REF.NO.2083 / 05 / R1, DT:-8-8-2000 OF RDD. TP. RJY.

N

RAJAHMUNDRY TOWN

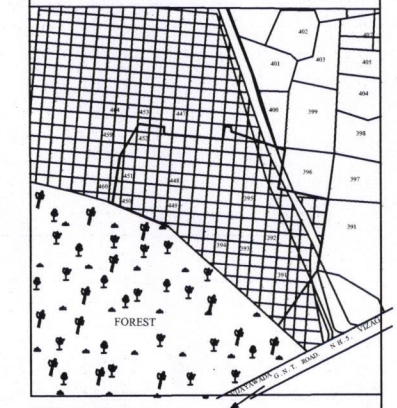

EXTRACT OF GTP SCHEME
SCALE: 660 FEET TO AN INCH
SITE UNDER REFERENCE

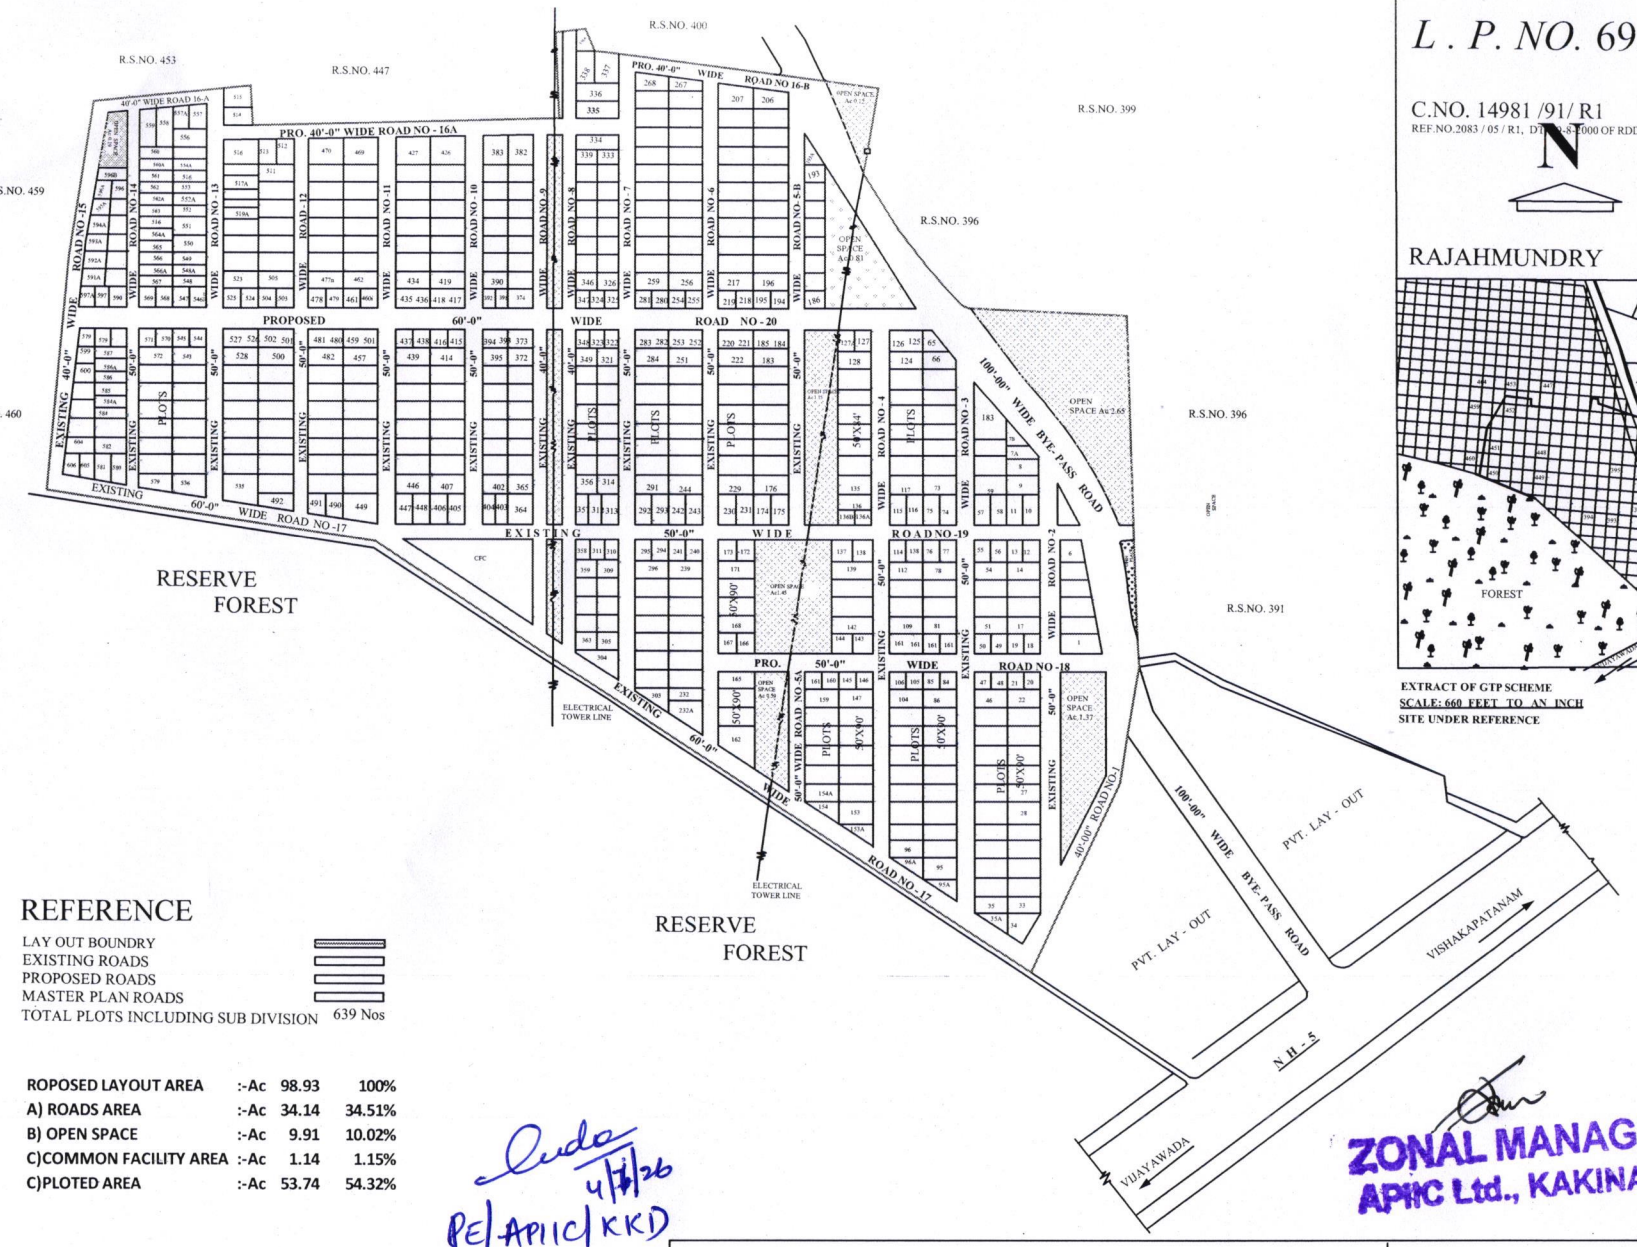

REFERENCE

LAY OUT BOUNDRY	
EXISTING ROADS	
PROPOSED ROADS	
MASTER PLAN ROADS	
TOTAL PLOTS INCLUDING SUB DIVISION	639 Nos

ROPOSED LAYOUT AREA	:-Ac	98.93	100%
A) ROADS AREA	:-Ac	34.14	34.51%
B) OPEN SPACE	:-Ac	9.91	10.02%
C)COMMON FACILITY AREA	:-Ac	1.14	1.15%
C)PLOTED AREA	:-Ac	53.74	54.32%

4/3/26
PE/APIIC/KKD

ZONAL MANAGER
APIIC Ltd., KAKINADA

RAJAHMUNDRY MUNICIPAL CORPORATION | APIIC Ltd, KAKINADA

LAY OUT PLAN FOR AUTONAGAR AT RAJAHNUNDRY IN R.S.NOS. 391, 1A ,1B, 2B, 3, 392, 393, 394, 395, 448, 449, 450, 451 AND 452 OF PALACHARLA (V) EAST GODAVARI DISTRICT.