Revised Layout Plan

FILE NO. 328/99 A2
LR.REF.NO.PM/KPU/APIIC/465/98
(THIS REVISES L.P.NO.5/99)

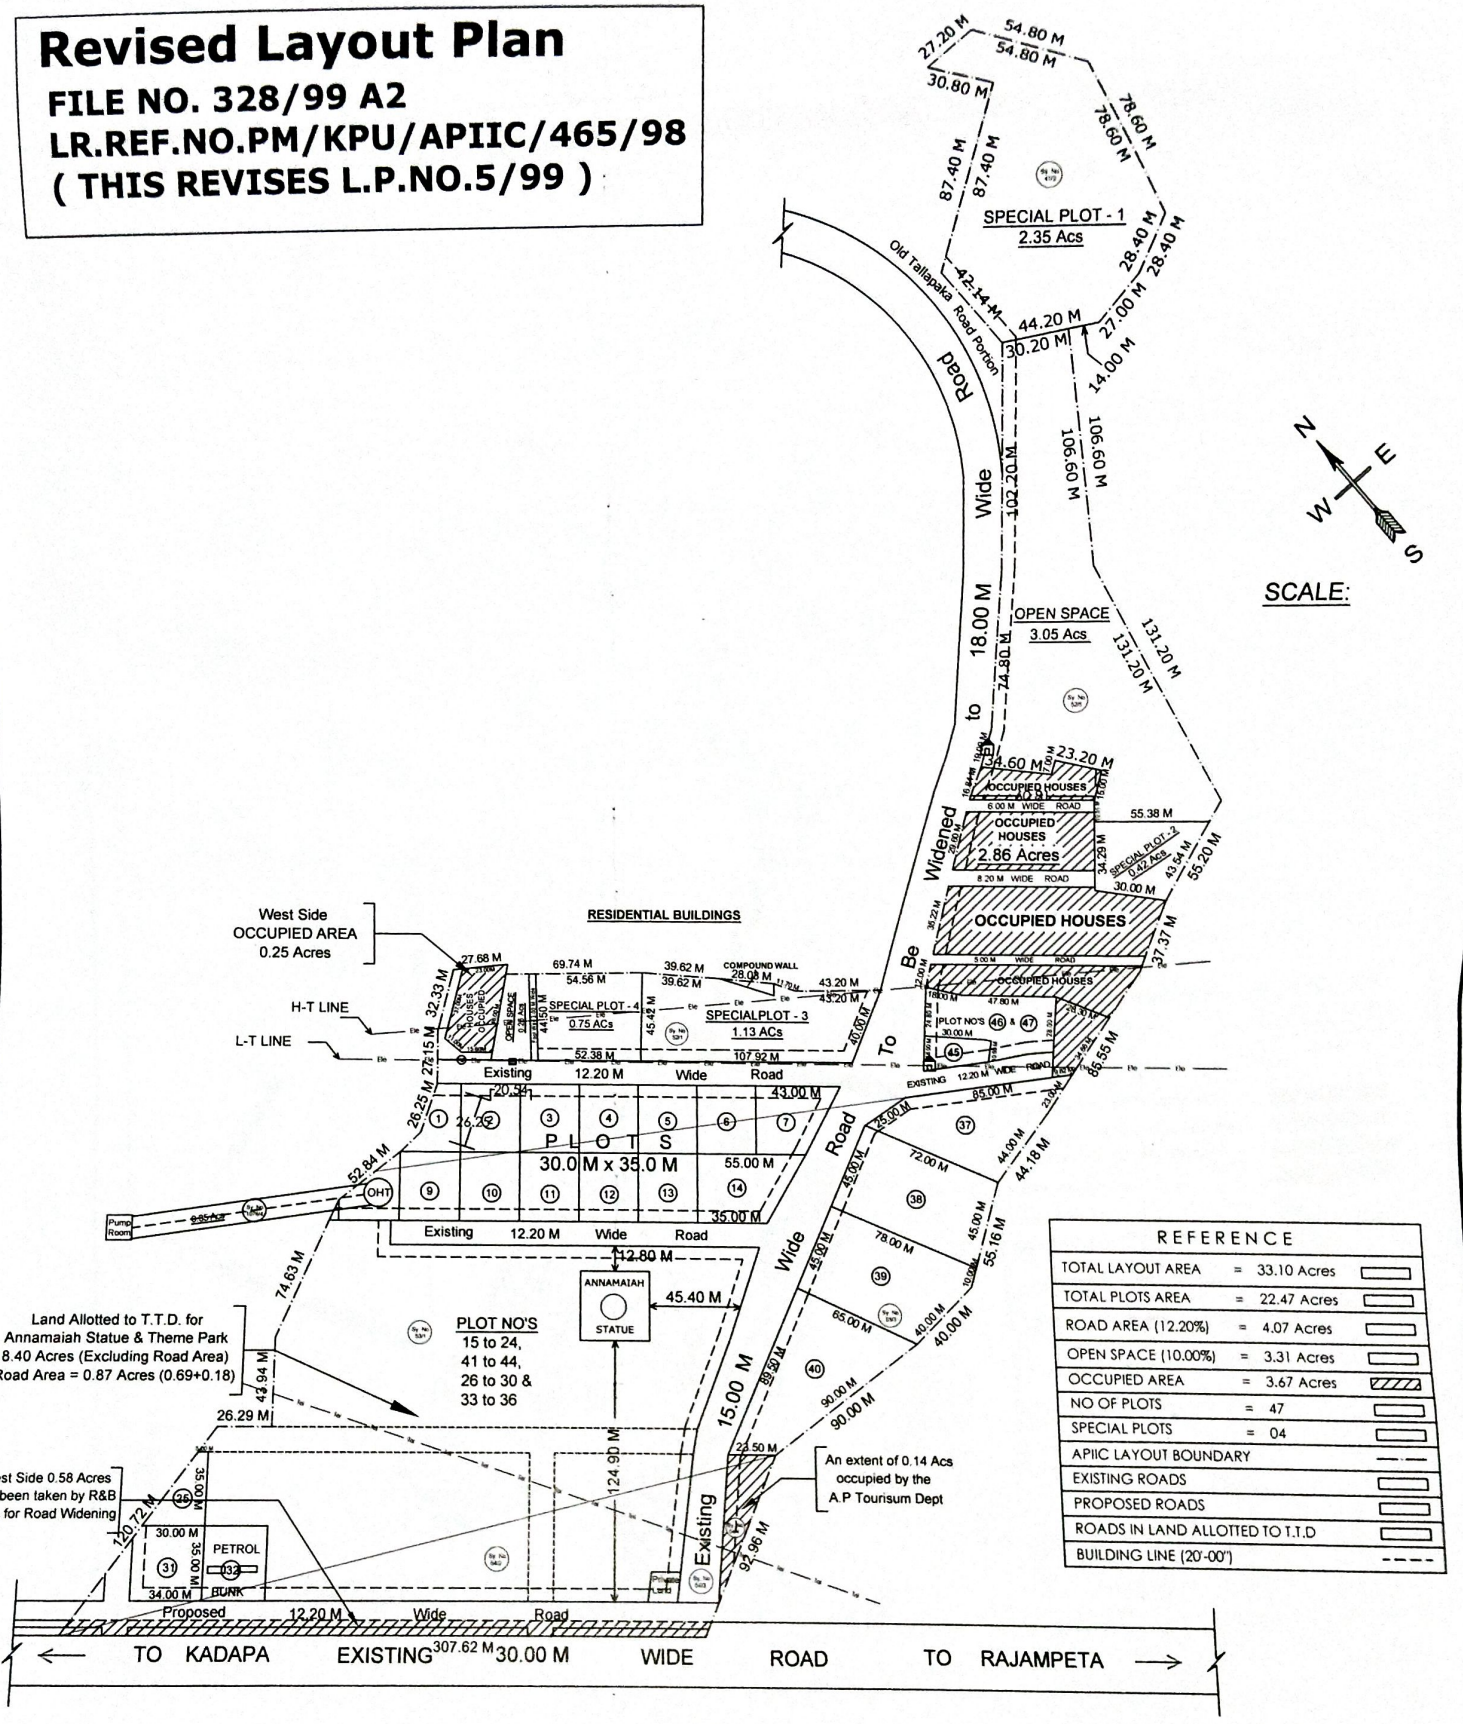

REFERENCE		
TOTAL LAYOUT AREA	= 33.10 Acres	
TOTAL PLOTS AREA	= 22.47 Acres	
ROAD AREA (12.20%)	= 4.07 Acres	
OPEN SPACE (10.00%)	= 3.31 Acres	
OCCUPIED AREA	= 3.67 Acres	
NO OF PLOTS	= 47	
SPECIAL PLOTS	= 04	
APIIC LAYOUT BOUNDARY		
EXISTING ROADS		
PROPOSED ROADS		
ROADS IN LAND ALLOTTED TO T.T.D		
BUILDING LINE (20'-00")		

APIIC LTD, HYDERABAD

REVISED LAY OUT PLAN IN SY NO.47/2, 52/1, 52/5, 53/1, 53/3, 54/2 & 54/4 OF MANNUR (V) & 1076/4 OF THALLAPAKA (V), RAJAMPET, Y.S.R DISTRICT FOR INDUSTRIAL PLOTS (UNDER APIIC Ltd,.)

D. Santhosh Kumar
Project Engineer
APIIC Ltd, Kadapa.

Dy. Zonal Manager (Engg)
APIIC Ltd, Kadapa.

ZONAL MANAGER
APIIC Ltd, Kadapa.