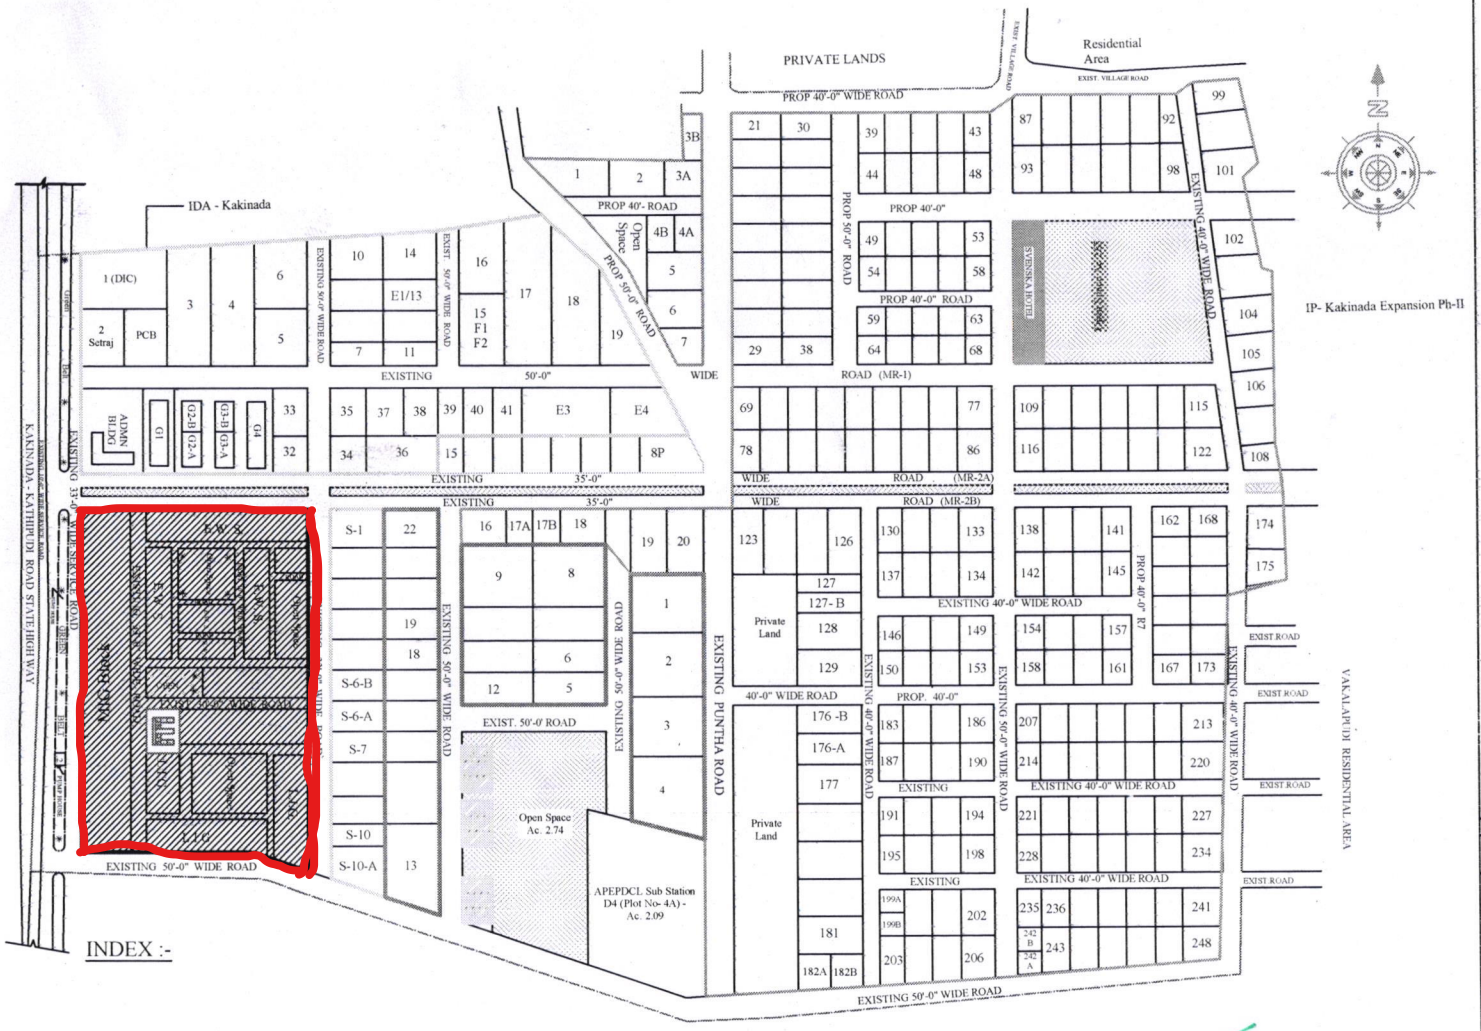
PRIVATE LANDS
Residential Area
EXIST. VILLAGE ROAD
PROP 40'-0" WIDE ROAD
IDA - Kakinada
PROP 40'- ROAD
Open Space
PROP 50'-0" ROAD
EXISTING 50'-0" WIDE ROAD
EXISTING 50'-0" WIDE ROAD
EXISTING
50'-0"
WIDE
ROAD (MR-1)
PROP 40'-0"
PROP 40'-0" ROAD
EXISTING 40'-0" WIDE ROAD
IP- Kakinada Expansion Ph-II
ADMN BLDG
EXISTING
35'-0"
WIDE
ROAD (MR-2A)
ROAD (MR-2B)
KAKINADA - KATHIPUDI ROAD STATE HIGHWAY
EXISTING 35'-0" WIDE SERVICE ROAD
EXISTING 50'-0" WIDE ROAD
EXISTING 50'-0" WIDE ROAD
EXISTING 50'-0" WIDE ROAD
EXISTING 50'-0" WIDE ROAD
EXISTING 40'-0" WIDE ROAD
EXISTING 40'-0" WIDE ROAD
EXISTING 40'-0" WIDE ROAD
EXISTING 40'-0" WIDE ROAD
EXISTING 40'-0" WIDE ROAD
EXISTING 50'-0" WIDE ROAD
EXISTING 50'-0" WIDE ROAD
EXISTING PUNTHA ROAD
EXIST. 50'-0' ROAD
EXISTING 50'-0" WIDE ROAD
EXISTING 50'-0" WIDE ROAD
EXISTING 50'-0" WIDE ROAD
EXISTING 50'-0" WIDE