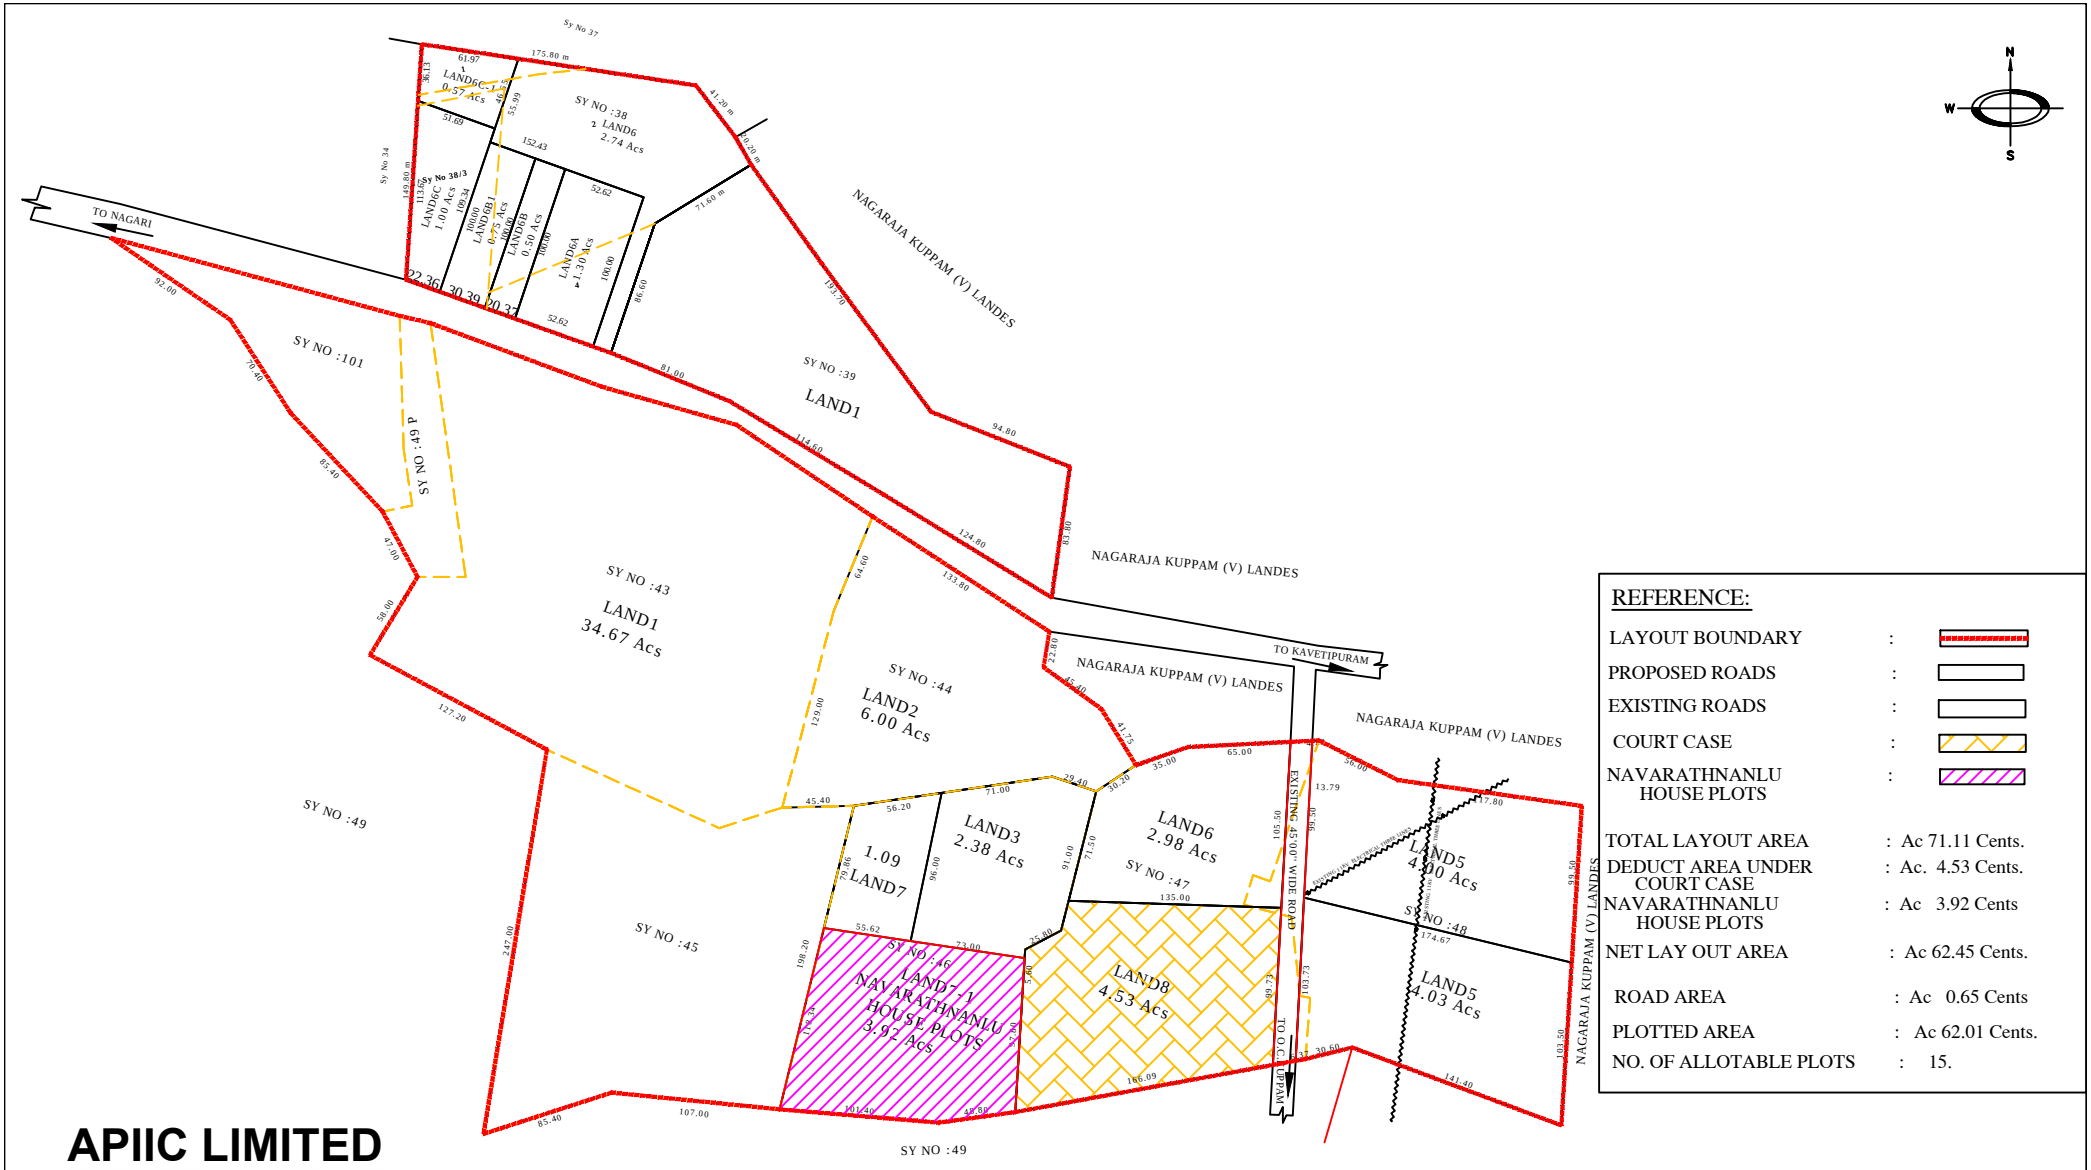

REFERENCE:

LAYOUT BOUNDARY	:	
PROPOSED ROADS	:	
EXISTING ROADS	:	
COURT CASE	:	
NAVARATHNANLU HOUSE PLOTS	:	

TOTAL LAYOUT AREA	: Ac 71.11 Cents.
DEDUCT AREA UNDER COURT CASE	: Ac. 4.53 Cents.
NAVARATHNANLU HOUSE PLOTS	: Ac 3.92 Cents
NET LAY OUT AREA	: Ac 62.45 Cents.
ROAD AREA	: Ac 0.65 Cents
PLOTTED AREA	: Ac 62.01 Cents.
NO. OF ALLOTABLE PLOTS	: 15.

APIIC LIMITED

LAYOUT FOR INDUSTRIAL PARK IN SY.NOS. 38,39,43,44,45,46,47,48,49P, & 101, IIDC NAGARI AT KEELAPATTU (V), NAGARI(M),CHITTOOR DISTRICT.