# COMBAINED MAP SHOWING THE MUDARAMDODDI & BOYCHINNGANAPALLI VILLAGES, V.KOTA MANDAL, CHITTOOR DISTRICT.

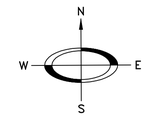


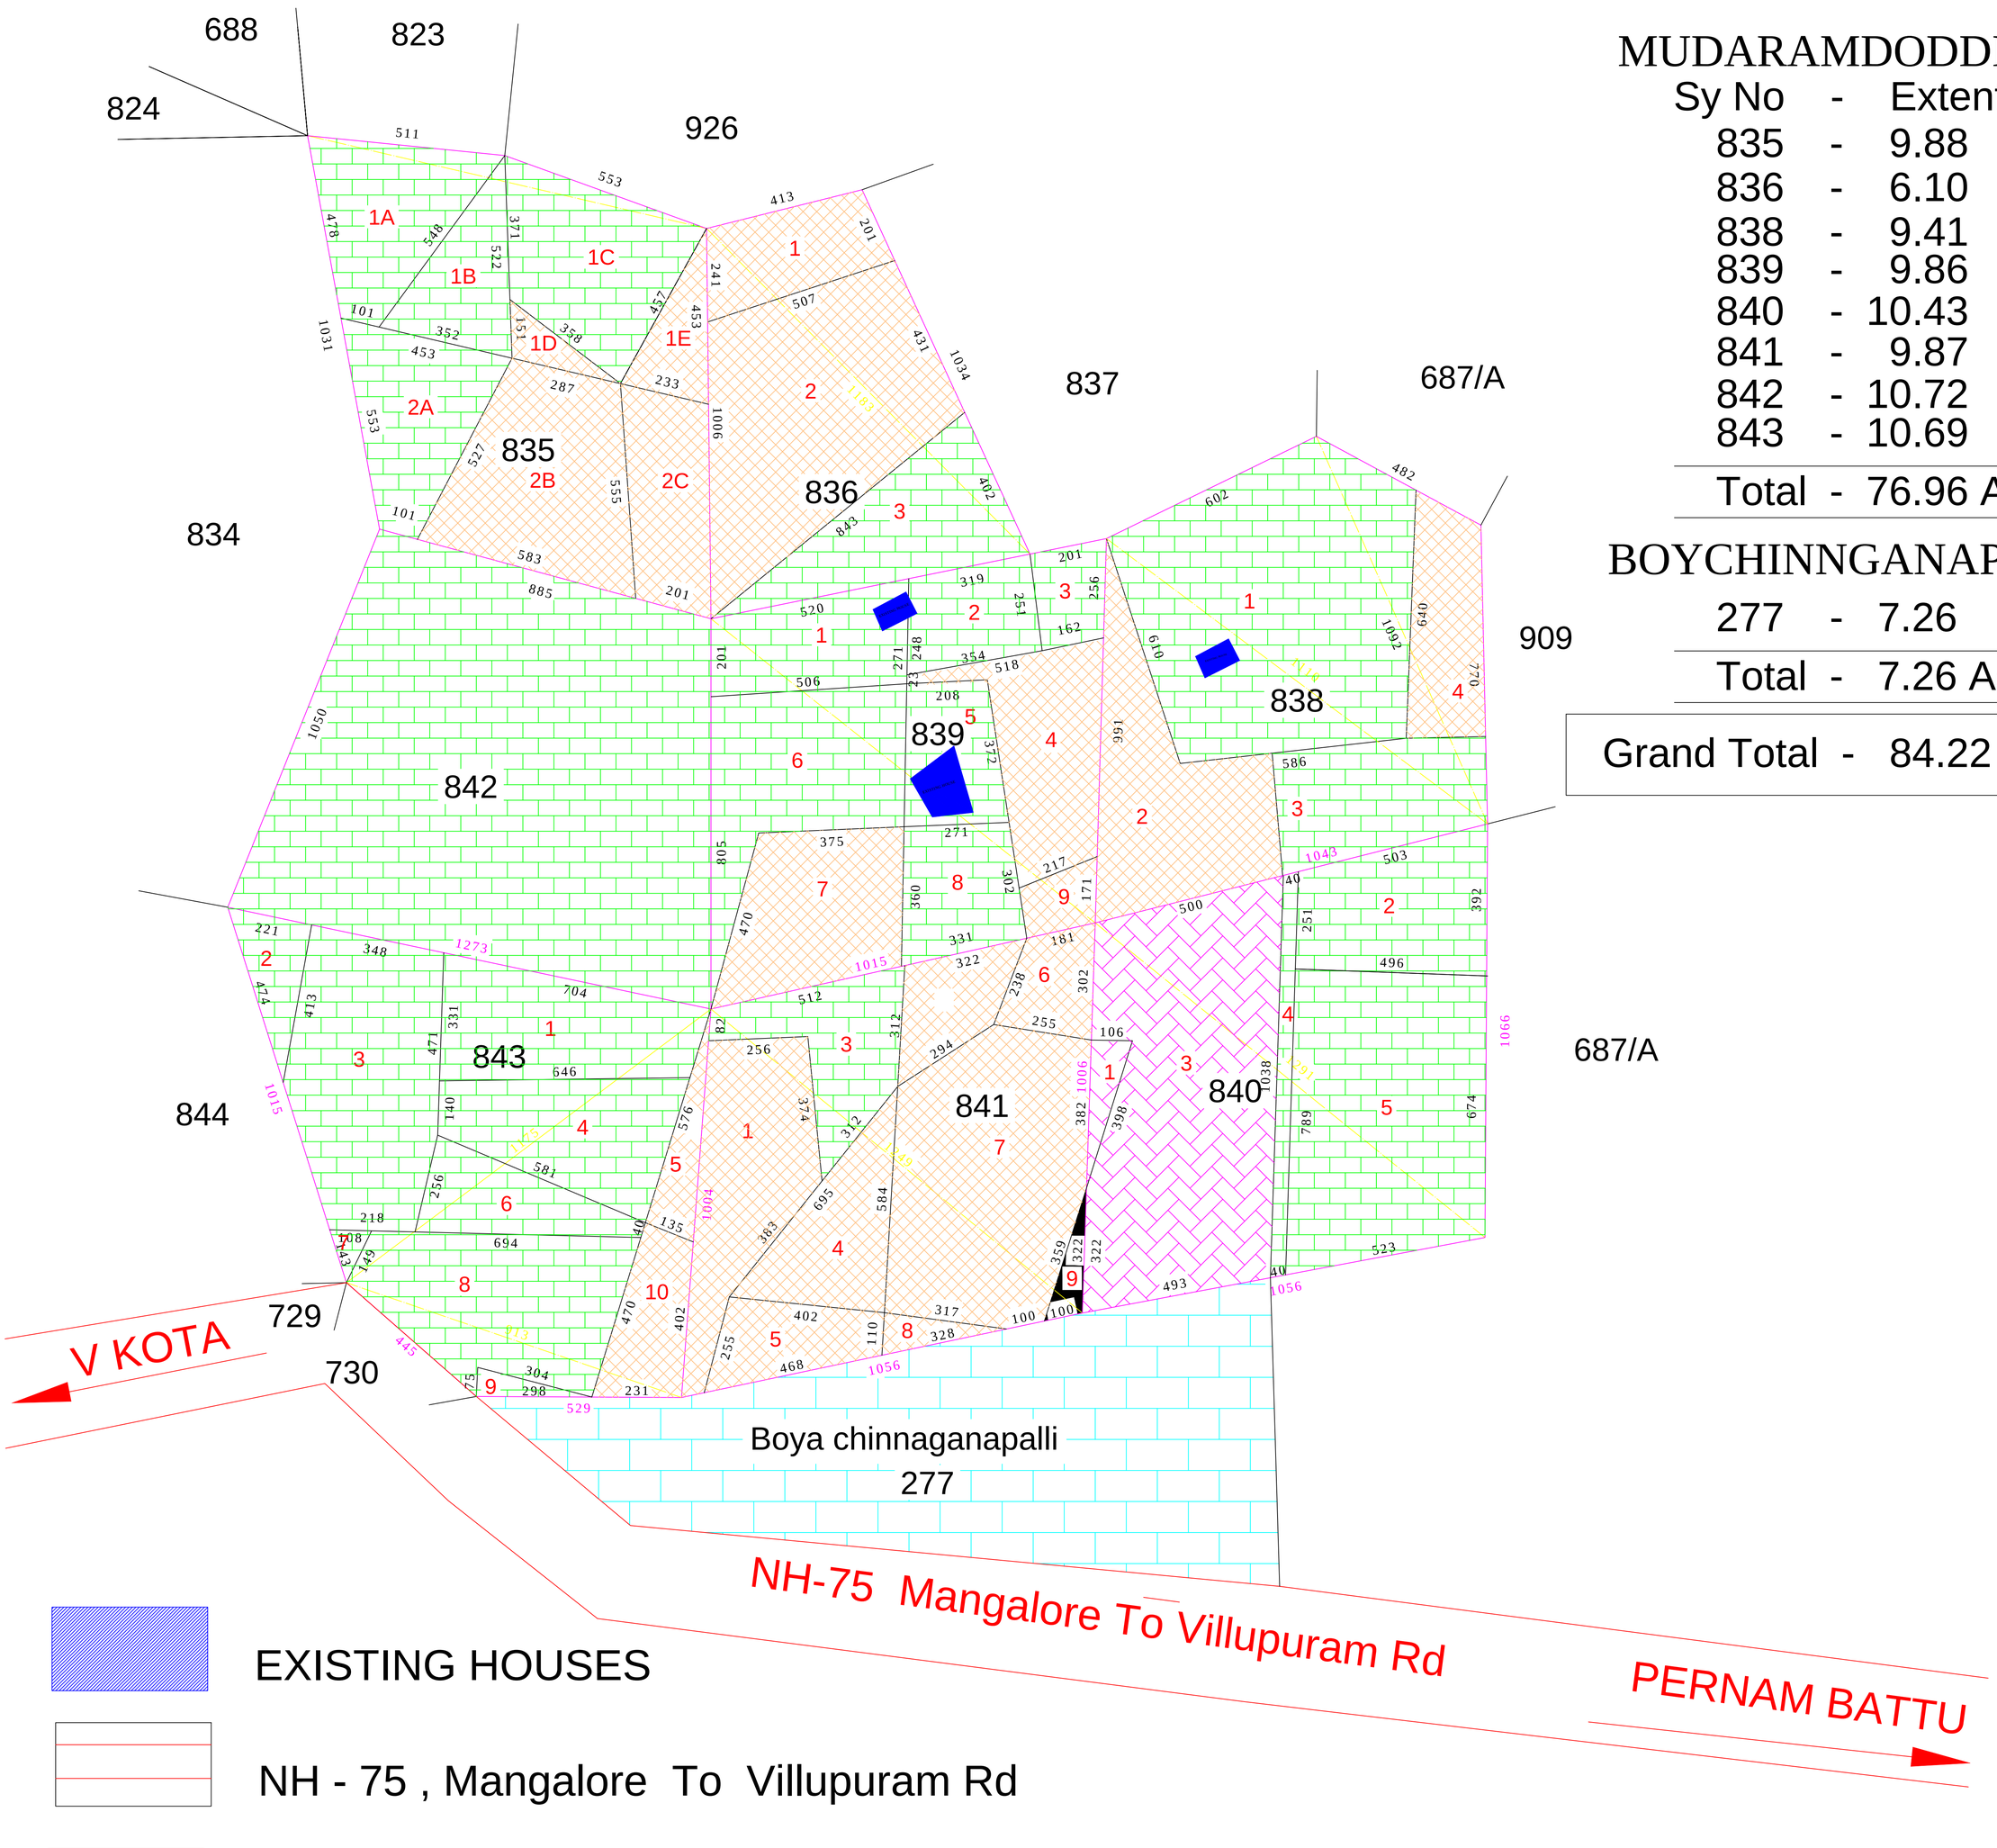


## MUDARAMDODDI

| Sy No | | Extent |
|---|---|---|
| 835 | - | 9.88 |
| 836 | - | 6.10 |
| 838 | - | 9.41 |
| 839 | - | 9.86 |
| 840 | - | 10.43 |
| 841 | - | 9.87 |
| 842 | - | 10.72 |
| 843 | - | 10.69 |
| Total | - | 76.96 Acs |

## BOYCHINNGANAPALLI

| | | |
|---|---|---|
| 277 | - | 7.26 |
| Total | - | 7.26 Acs |

**Grand Total - 84.22 Acs**

EXISTING HOUSES

NH - 75 , Mangalore To Villupuram Rd

4.89 Acs possession handed over to APIIC on 05.05.2018

24.86 Acs for which advance possession GO issued vide Rt.No.1062 Dt.23.10.2019.

54.47 Acs - Urgently required to make the land compact