E PLAN SHOWING THE LAND ALLOTTED TO M/S VEMAGIRI POWER GENERATION LTD AT KADIYAM AND VEMAGIRI VILLAGES OF KADIYAM MDL

GMR

738

TOTAL AREA : Ac. 12.26.cts

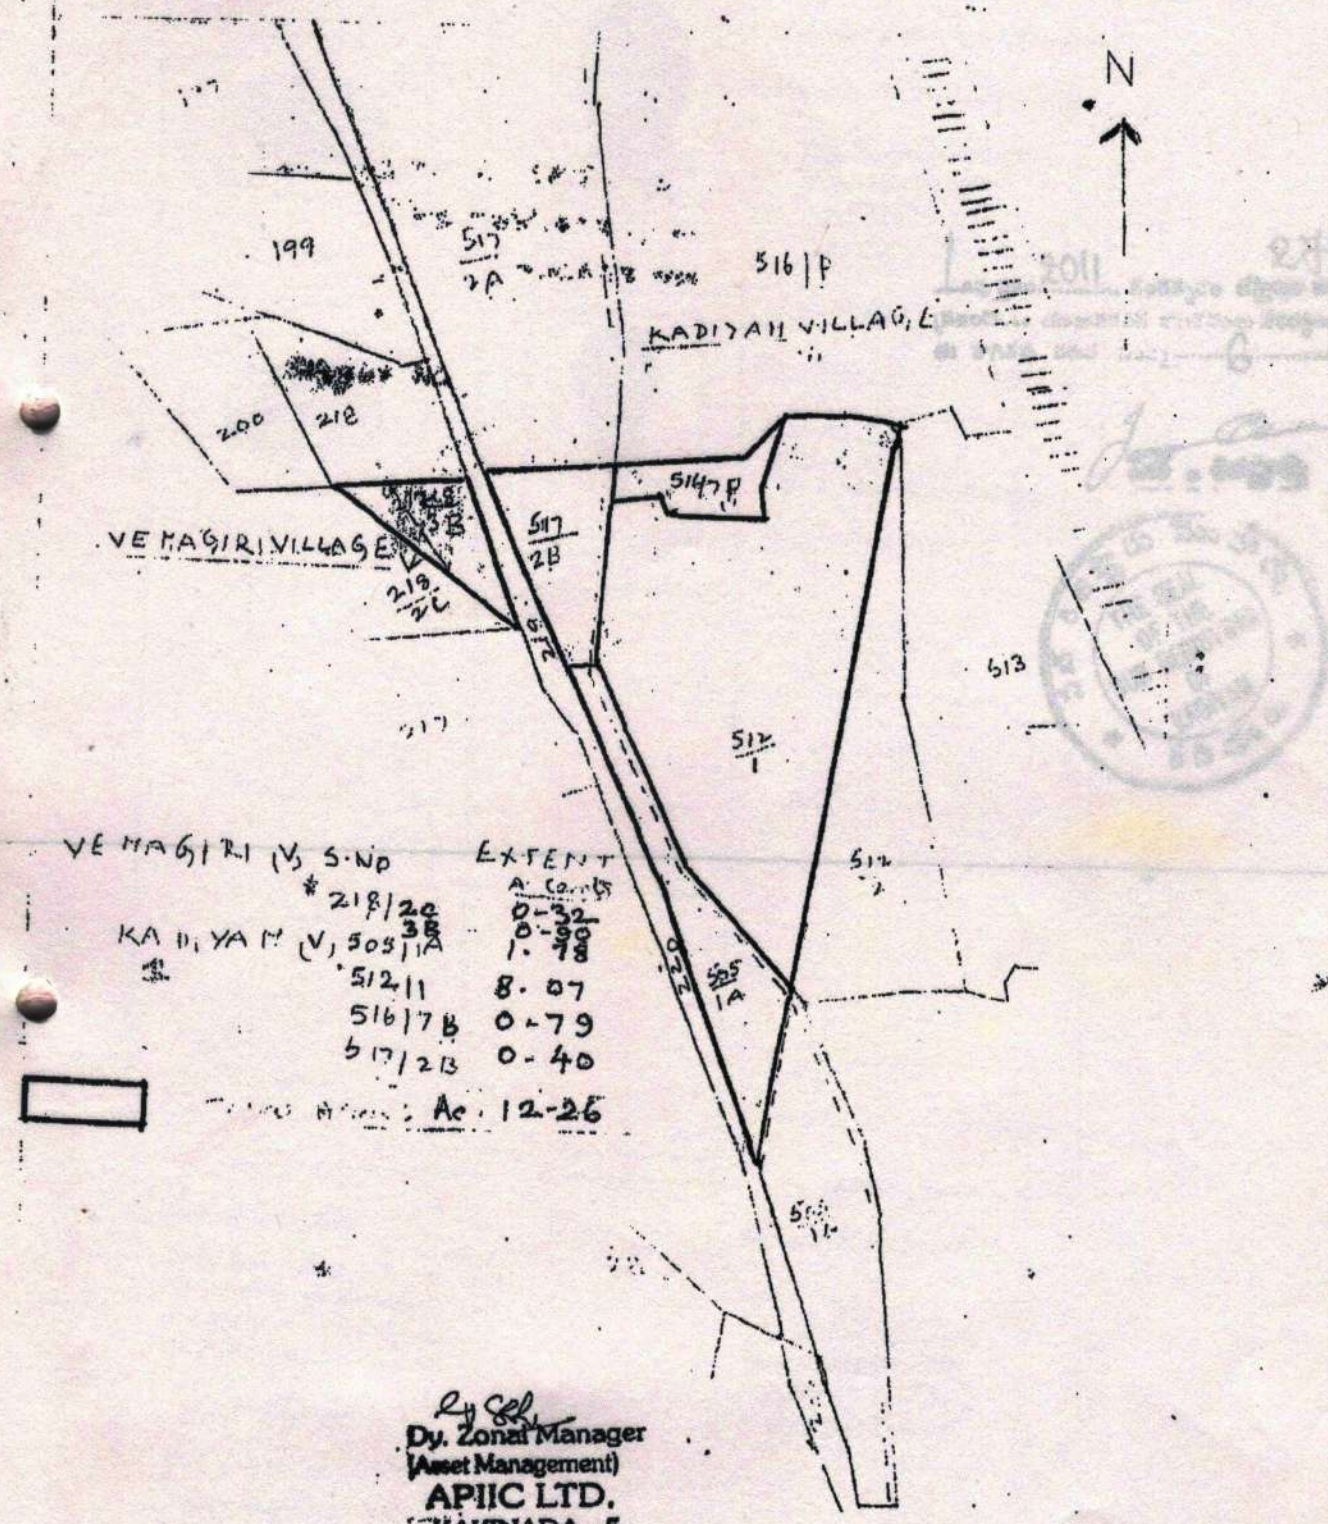

VEMAGIRI (V) S.No	EXTENT A. Cents
* 218/2C	0-32
3B	0-90
KADIYAM (V) 505/1A	1.78
512/1	8.07
516/1B	0-79
517/2B	0-40
TOTAL AREA :	Ac. 12-26

Dy. Zonal Manager
(Asset Management)
APIIC LTD.
KAKINADA - 5

662

SITE PLAN SHOWING THE LAND ALLOTTED TO M/S GMR EMAMALPI POWER GENERATION LTD AT VEMAGIRI VILLAGE OF I.M. PAVRAM MANDAL, E.G. DIST, AREA OF SITE AC. 48.31

N

SCALE: 1CM = 80M.

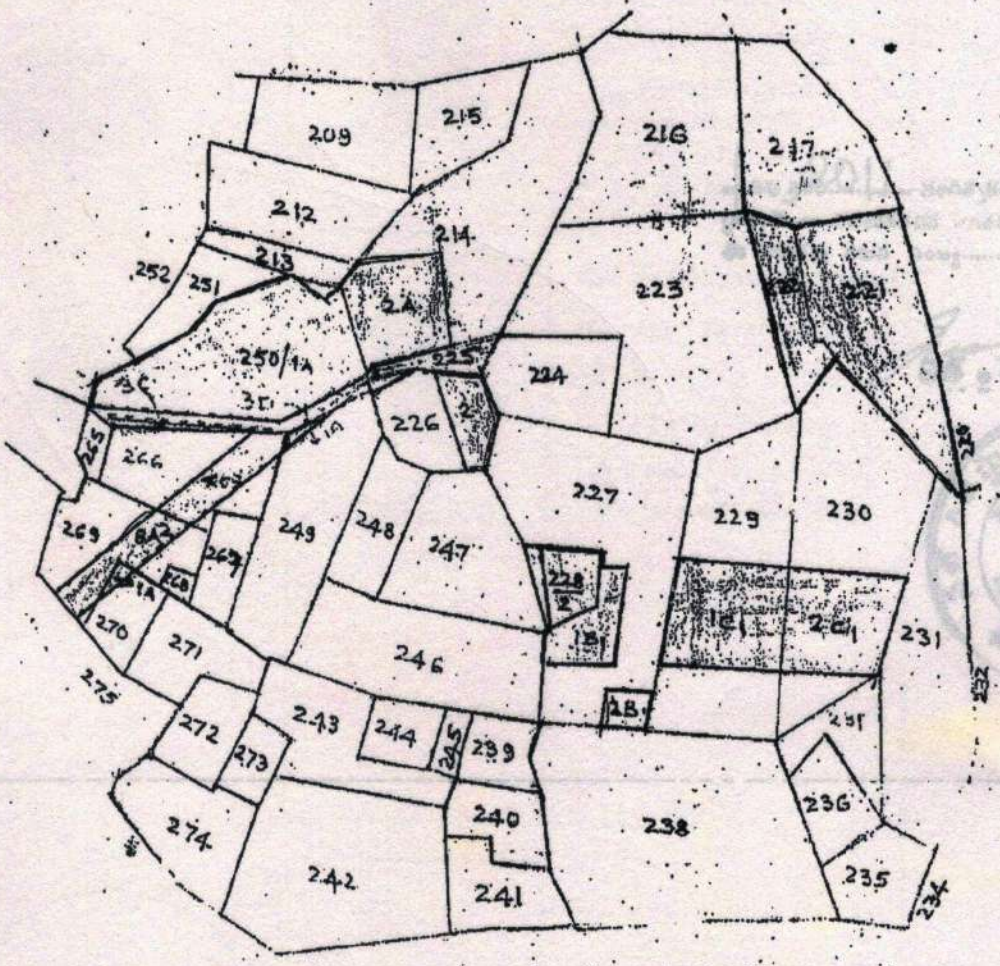

KEY PLAN

Total Ac. 48.31

Dy. Zonal Manager
(Asset Management)
APIIC LTD.
KAKINADA - 5