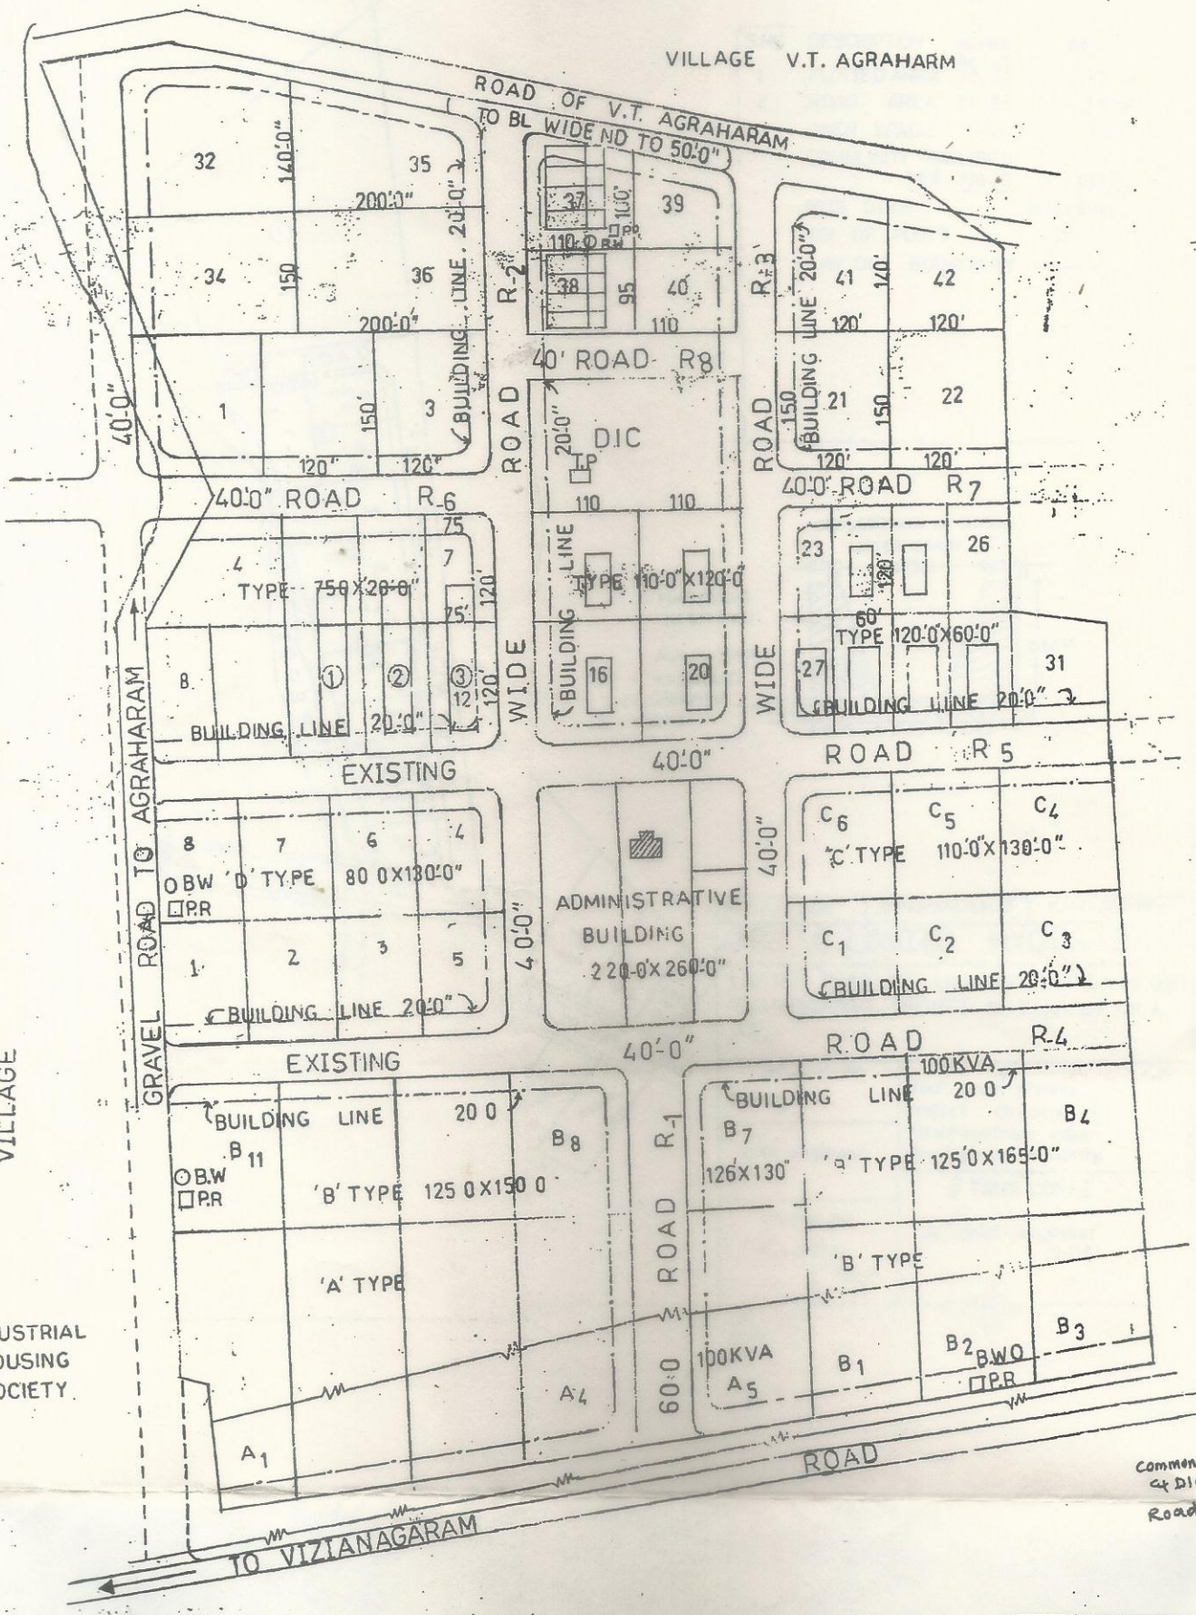

L.P. NO 90/76
C.NO.5046/76-D5

ARUNA JUTE MILLS

REFERENCE

LAY OUT: BOUNDARY		
EXT : ROADS		
PROP : ROADS		
TOTAL : AREA		32.42 ac
NO.OF : PLOTS 'A' TYPE		5
" "	'B' TYPE	11
" "	'C' TYPE	6
" "	'D' TYPE	8
OTHER NO OF PLOTS		42

Common area = 2.64 Ac
of DIC
Roads 4 stats
7.15 Ac

LAYOUT IN S.NOS.109/2C 110&111OF EXTENSION IN INDUSTRIAL ESTATE AT VIZIANAGARAM

scale 1=100'-0"	drg.no:	date:

A.P.I.I.C. LTD HYDERABAD

sd---- t.p.asst	sd---- director of town planning 6-7-76 govt. of a.p. hyderabad
sd---- a.a.d	sd---- jont director 2-7-76 R.P.L.I. II
traced:- by R.L.DORA. 8.2.91	// TRUE COPY //