# EVISED LAYOUT OF MEGA FOOD PARK AND STATE FOOD PARK IN .NO.11(P) OF MALLAVALLI(V), BAPULAPADU(M), KRISHNA DISTRICT. PIIC Ltd., - VIJAYAWADA),.

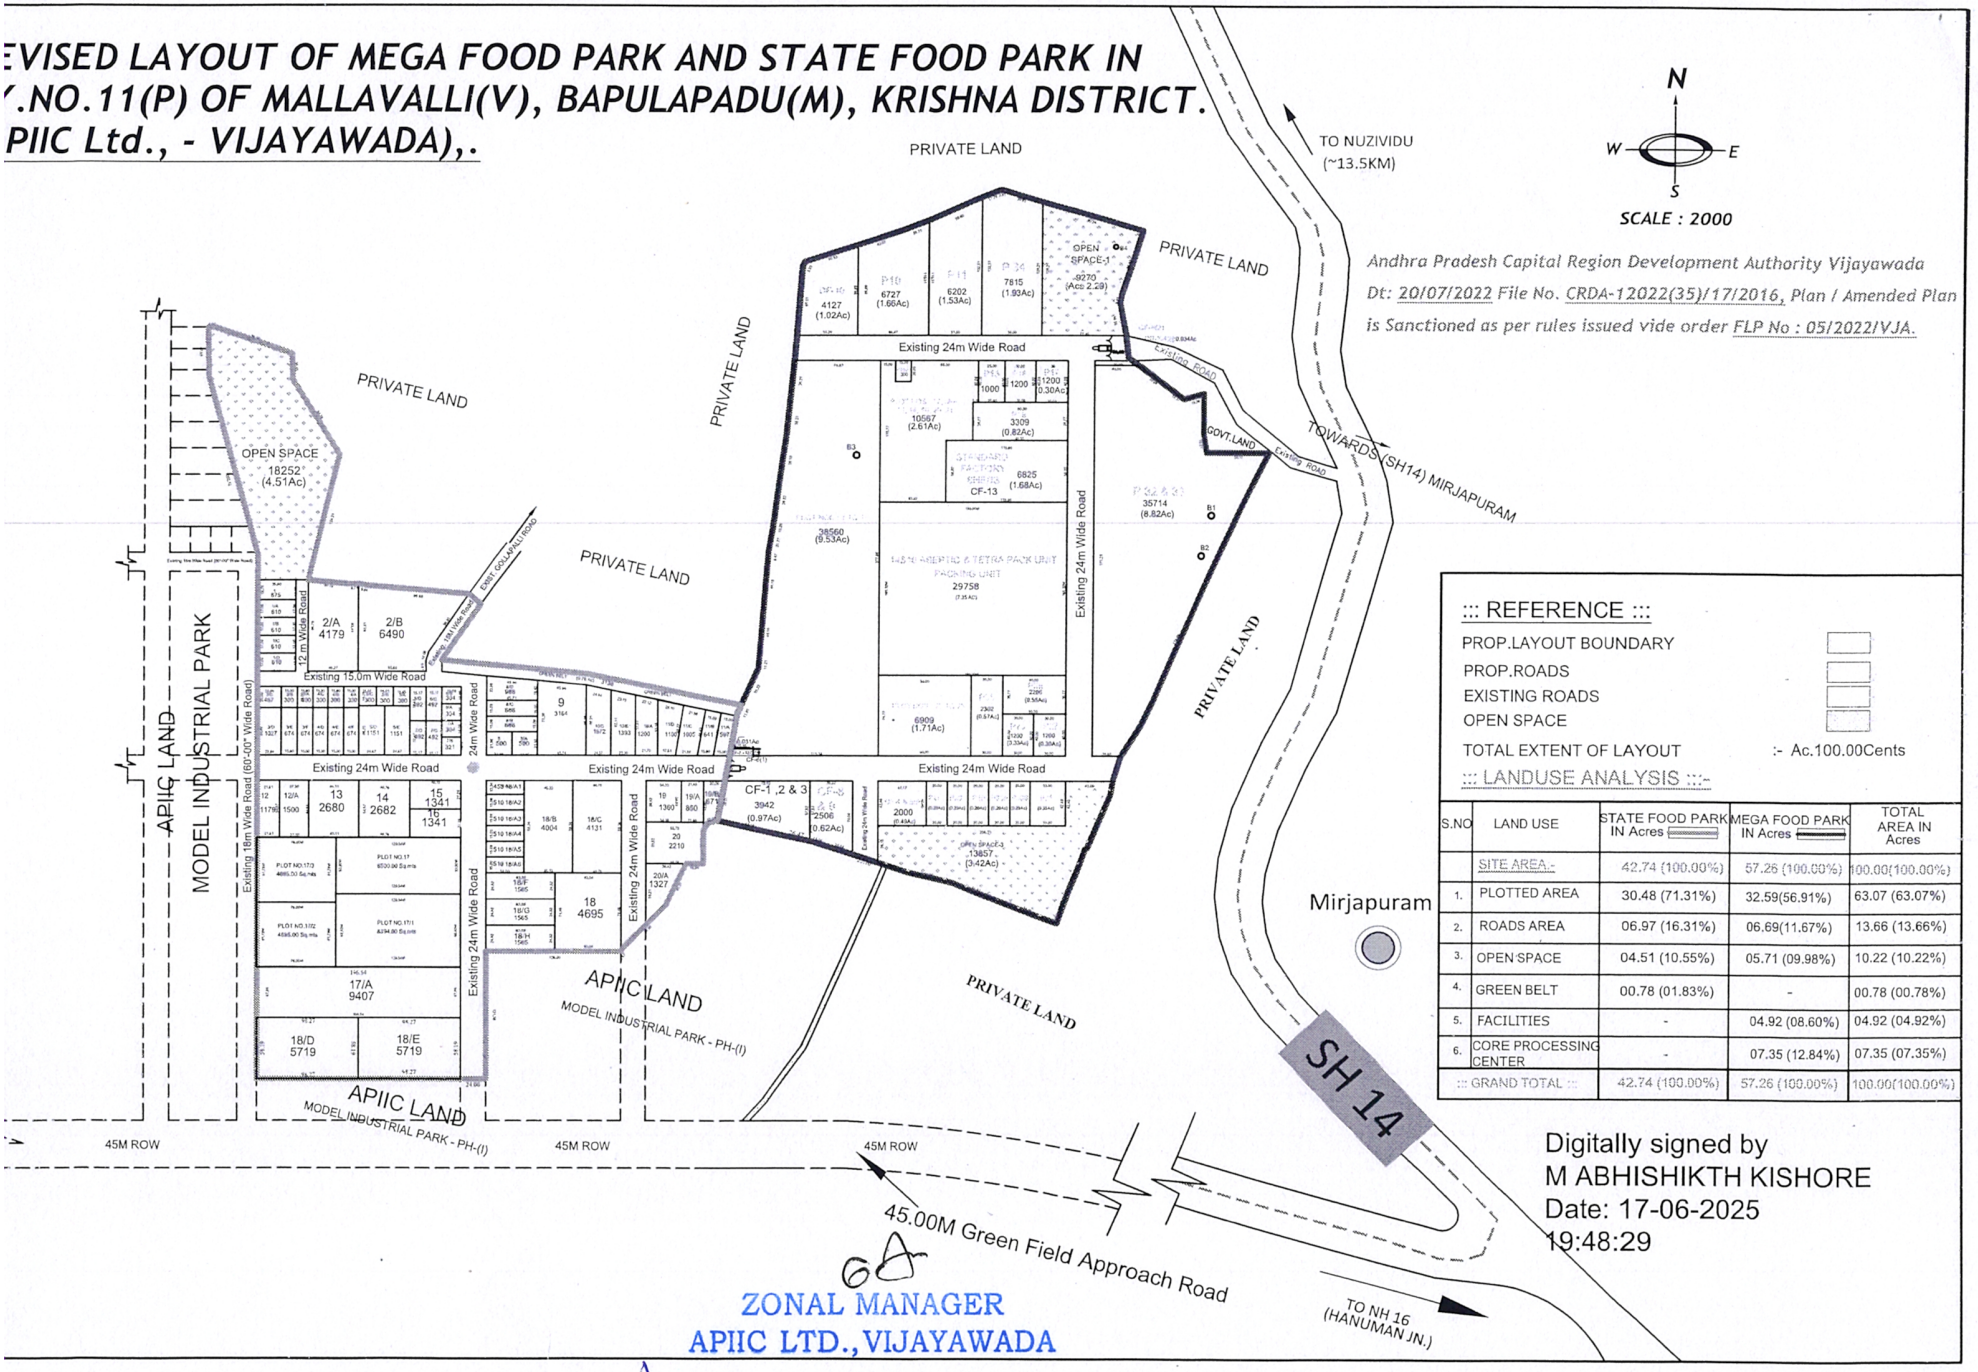


::: REFERENCE :::

PROP.LAYOUT BOUNDARY
PROP.ROADS
EXISTING ROADS
OPEN SPACE

TOTAL EXTENT OF LAYOUT :- Ac.100.00Cents

::: LANDUSE ANALYSIS :::-

| S.NO | LAND USE | STATE FOOD PARK IN Acres | MEGA FOOD PARK IN Acres | TOTAL AREA IN Acres |
|---|---|---|---|---|
| | SITE AREA:- | 42.74 (100.00%) | 57.26 (100.00%) | 100.00(100.00%) |
| 1. | PLOTTED AREA | 30.48 (71.31%) | 32.59(56.91%) | 63.07 (63.07%) |
| 2. | ROADS AREA | 06.97 (16.31%) | 06.69(11.67%) | 13.66 (13.66%) |
| 3. | OPEN SPACE | 04.51 (10.55%) | 05.71 (09.98%) | 10.22 (10.22%) |
| 4. | GREEN BELT | 00.78 (01.83%) | - | 00.78 (00.78%) |
| 5. | FACILITIES | - | 04.92 (08.60%) | 04.92 (04.92%) |
| 6. | CORE PROCESSING CENTER | - | 07.35 (12.84%) | 07.35 (07.35%) |
| | ::: GRAND TOTAL ::: | 42.74 (100.00%) | 57.26 (100.00%) | 100.00(100.00%) |

Digitally signed by
M ABHISHIKTH KISHORE
Date: 17-06-2025
19:48:29

ZONAL MANAGER
APIIC LTD.,VIJAYAWADA

# REVISED LAYOUT OF MEGA FOOD PARK AND STATE FOOD PARK IN SY.NO.11(P) OF MALLAVALLI(V), BAPULAPADU(M), KRISHNA DISTRICT. (APIIC Ltd., - VIJAYAWADA),.

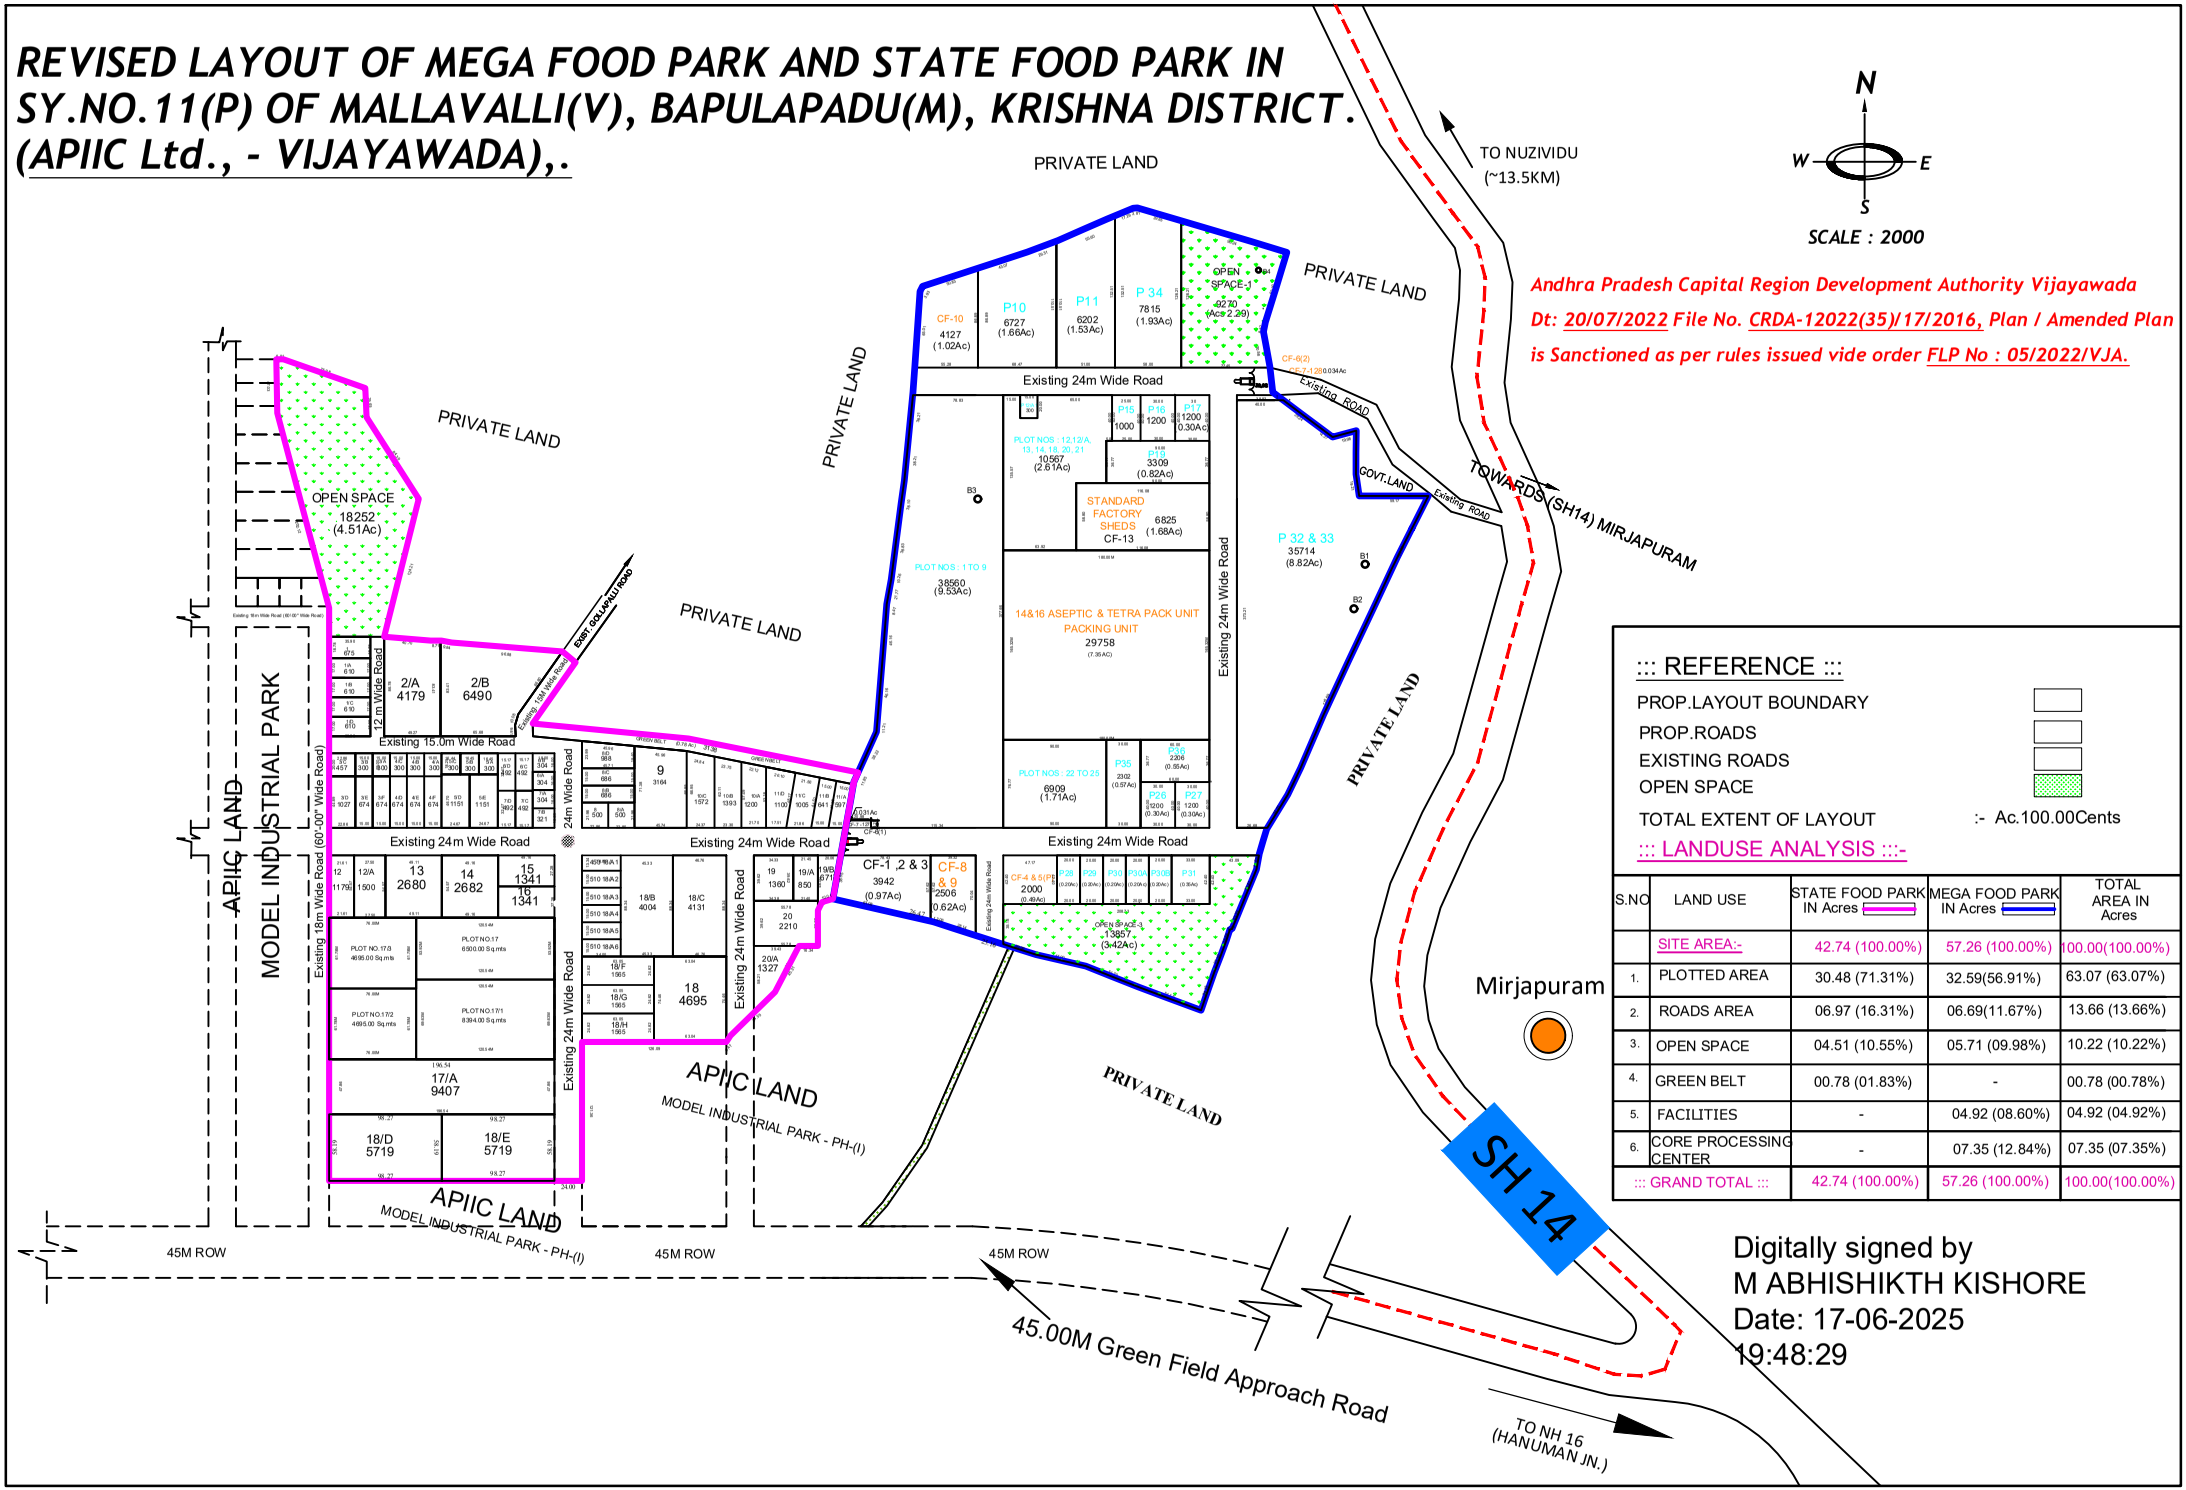


Andhra Pradesh Capital Region Development Authority Vijayawada Dt: 20/07/2022 File No. CRDA-12022(35)/17/2016, Plan / Amended Plan is Sanctioned as per rules issued vide order FLP No : 05/2022/VJA.

::: REFERENCE :::

| | |
|---|---|
| PROP.LAYOUT BOUNDARY | |
| PROP.ROADS | |
| EXISTING ROADS | |
| OPEN SPACE | |
| TOTAL EXTENT OF LAYOUT | :- Ac.100.00Cents |

::: LANDUSE ANALYSIS :::-

| S.NO | LAND USE | STATE FOOD PARK IN Acres | MEGA FOOD PARK IN Acres | TOTAL AREA IN Acres |
|---|---|---|---|---|
| | SITE AREA:- | 42.74 (100.00%) | 57.26 (100.00%) | 100.00(100.00%) |
| 1. | PLOTTED AREA | 30.48 (71.31%) | 32.59(56.91%) | 63.07 (63.07%) |
| 2. | ROADS AREA | 06.97 (16.31%) | 06.69(11.67%) | 13.66 (13.66%) |
| 3. | OPEN SPACE | 04.51 (10.55%) | 05.71 (09.98%) | 10.22 (10.22%) |
| 4. | GREEN BELT | 00.78 (01.83%) | - | 00.78 (00.78%) |
| 5. | FACILITIES | - | 04.92 (08.60%) | 04.92 (04.92%) |
| 6. | CORE PROCESSING CENTER | - | 07.35 (12.84%) | 07.35 (07.35%) |
| ::: GRAND TOTAL ::: | | 42.74 (100.00%) | 57.26 (100.00%) | 100.00(100.00%) |

Digitally signed by
M ABHISHIKTH KISHORE
Date: 17-06-2025
19:48:29