T.P NO. 16/78
(THIS REVISES T.P.NO. 35/76)
(C. NO. 10218/77/DS)

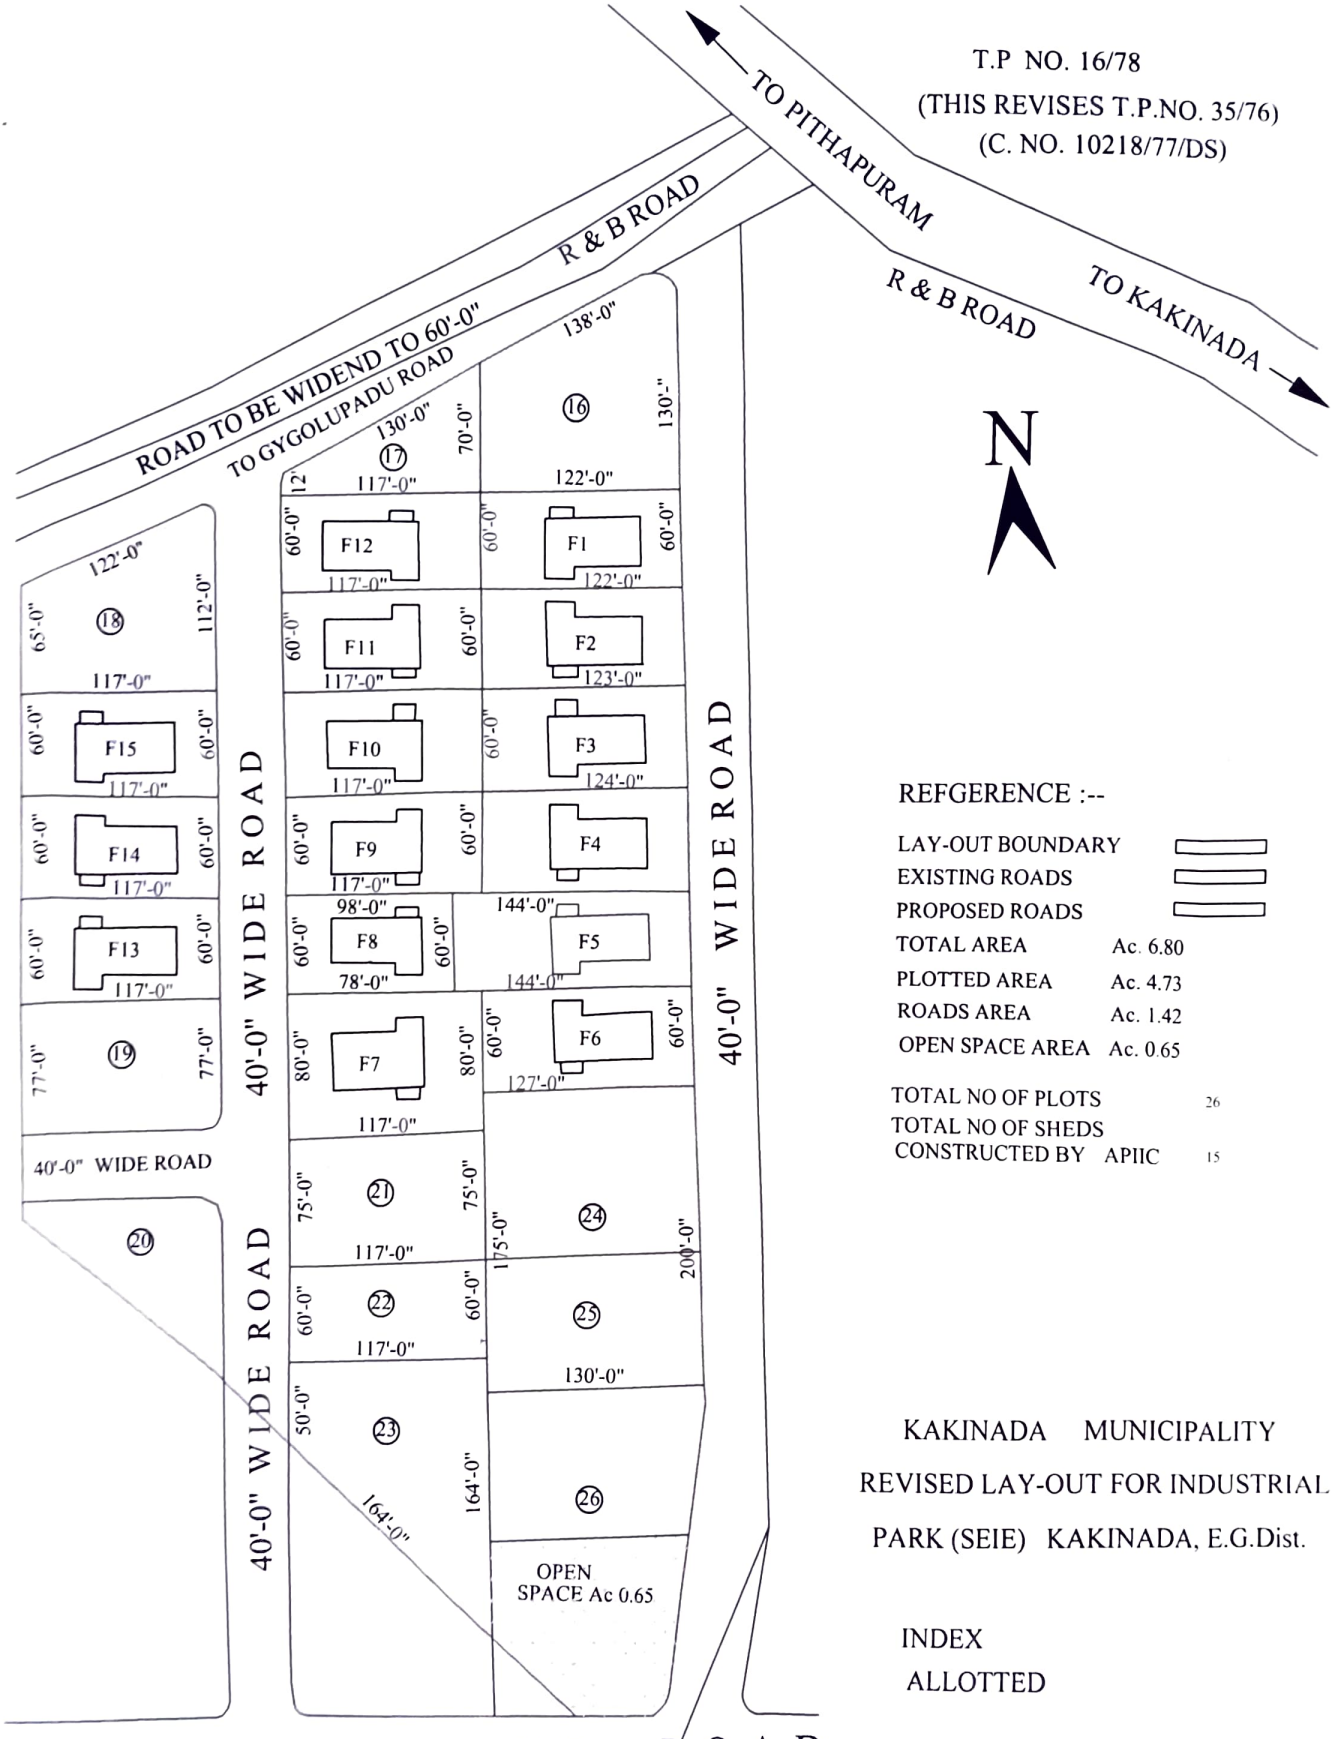


REFGERENCE :--

| | |
|---|---|
| LAY-OUT BOUNDARY | |
| EXISTING ROADS | |
| PROPOSED ROADS | |
| TOTAL AREA | Ac. 6.80 |
| PLOTTED AREA | Ac. 4.73 |
| ROADS AREA | Ac. 1.42 |
| OPEN SPACE AREA | Ac. 0.65 |
| TOTAL NO OF PLOTS | 26 |
| TOTAL NO OF SHEDS CONSTRUCTED BY APIIC | 15 |

KAKINADA MUNICIPALITY

REVISED LAY-OUT FOR INDUSTRIAL PARK (SEIE) KAKINADA, E.G.Dist.

INDEX

ALLOTTED

APPROVED LAY-OUT IN T.P NO. 26/50

Sd /
13-3-78
DIRECTOR OF TOWN PLANNING (I/C)
Govt OF ANDHRA PRADESH

TRUE COPY

ZONAL MANAGER
A.P.I.I.C Ltd., KAKINADA

B. Radhakrishnan 03/07/26
for ZONAL MANAGER
APIIC Ltd., KAKINADA