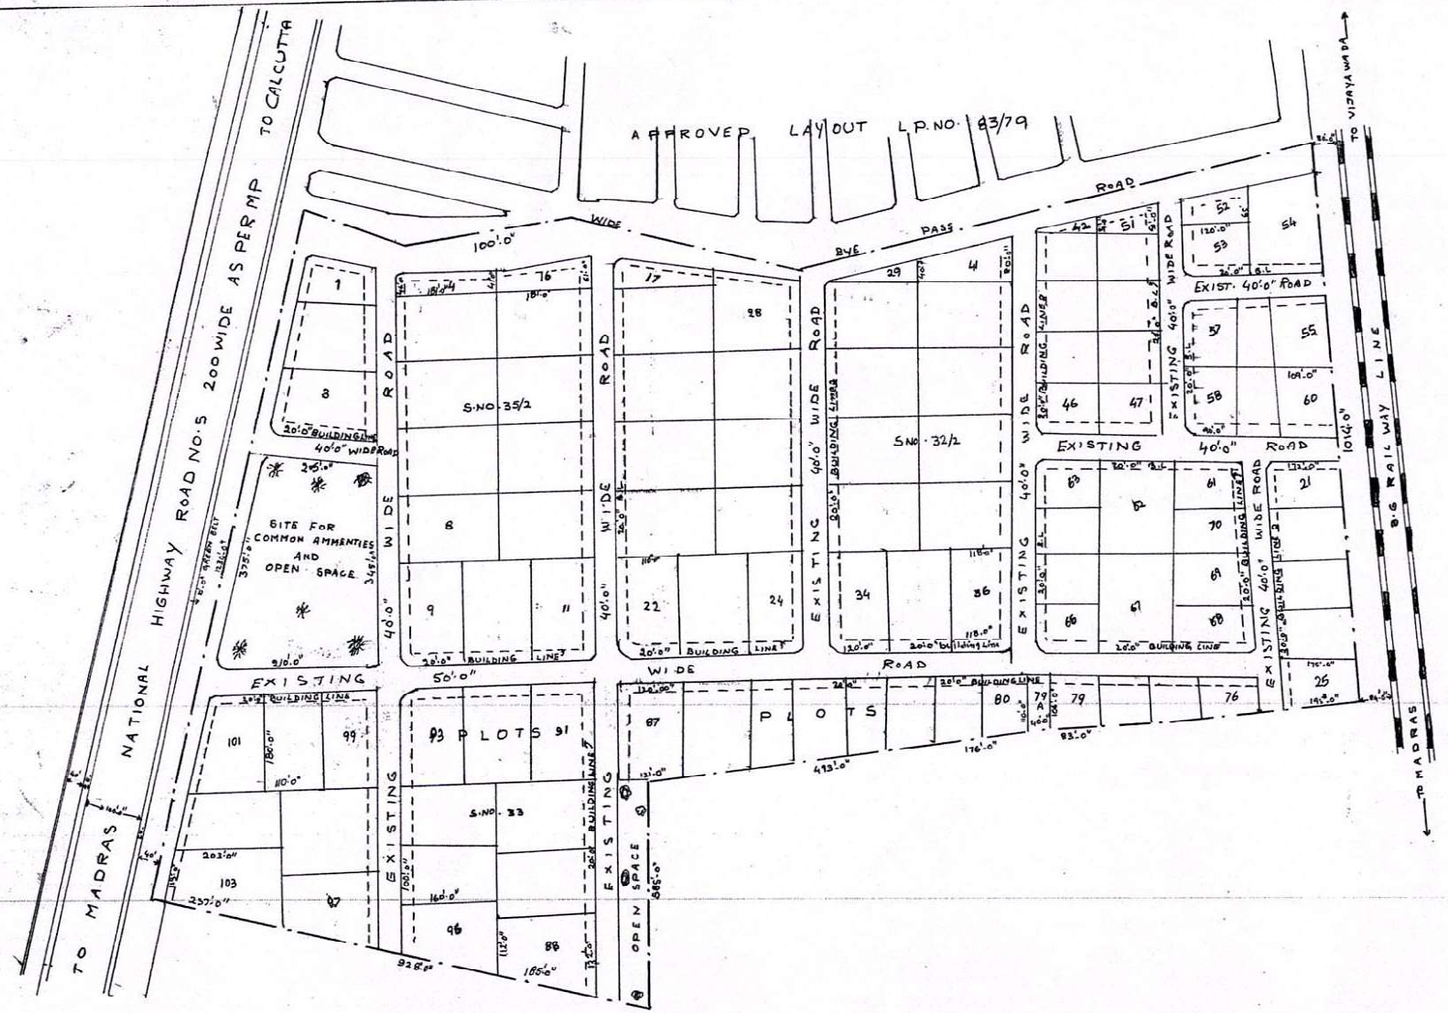

L.P NO 97-APIIC

FILE NO · 13472/96/N1
THIS REVISES L P NO 501/82

N

EXTRACT OF NELLORE MASTER PLAN
SCALE 660 FEET TO AN INCH
SITE UNDER REFERENCE

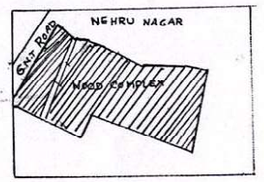

REFERENCE

LAY OUT BOUNDARY		
EXISTING ROADS		
PROPOSED ROADS		
TOTAL AREA		Acs 51.95
NO OF PLOTS		103+1
OPEN SPACE	[4.84%]	Acs. 2.50
ROADS AREA	[14.76%]	Acs 7.67

Zonal Manager
APIIC LIMITED
SPSR Nellore Zone, Nellore
SPSR Nellore District.

NELLORE MUNICIPALITY

REVISED LAYOUT OF WOODCOMPLEX IN SYNOS 32,33,35 OF VEDAYAPALEM(V)
NELLORE APIIC LTD
SCALE 100 FEET TO AN INCH

Traced by N.A.RAO BPO

sd/-
DEPUTY DIRECTOR
//TRUECOPY//
ZONAL MANAGER
APIIC Limited, Nellore